


**PRELIMINARY NOT
FOR CONSTRUCTION**

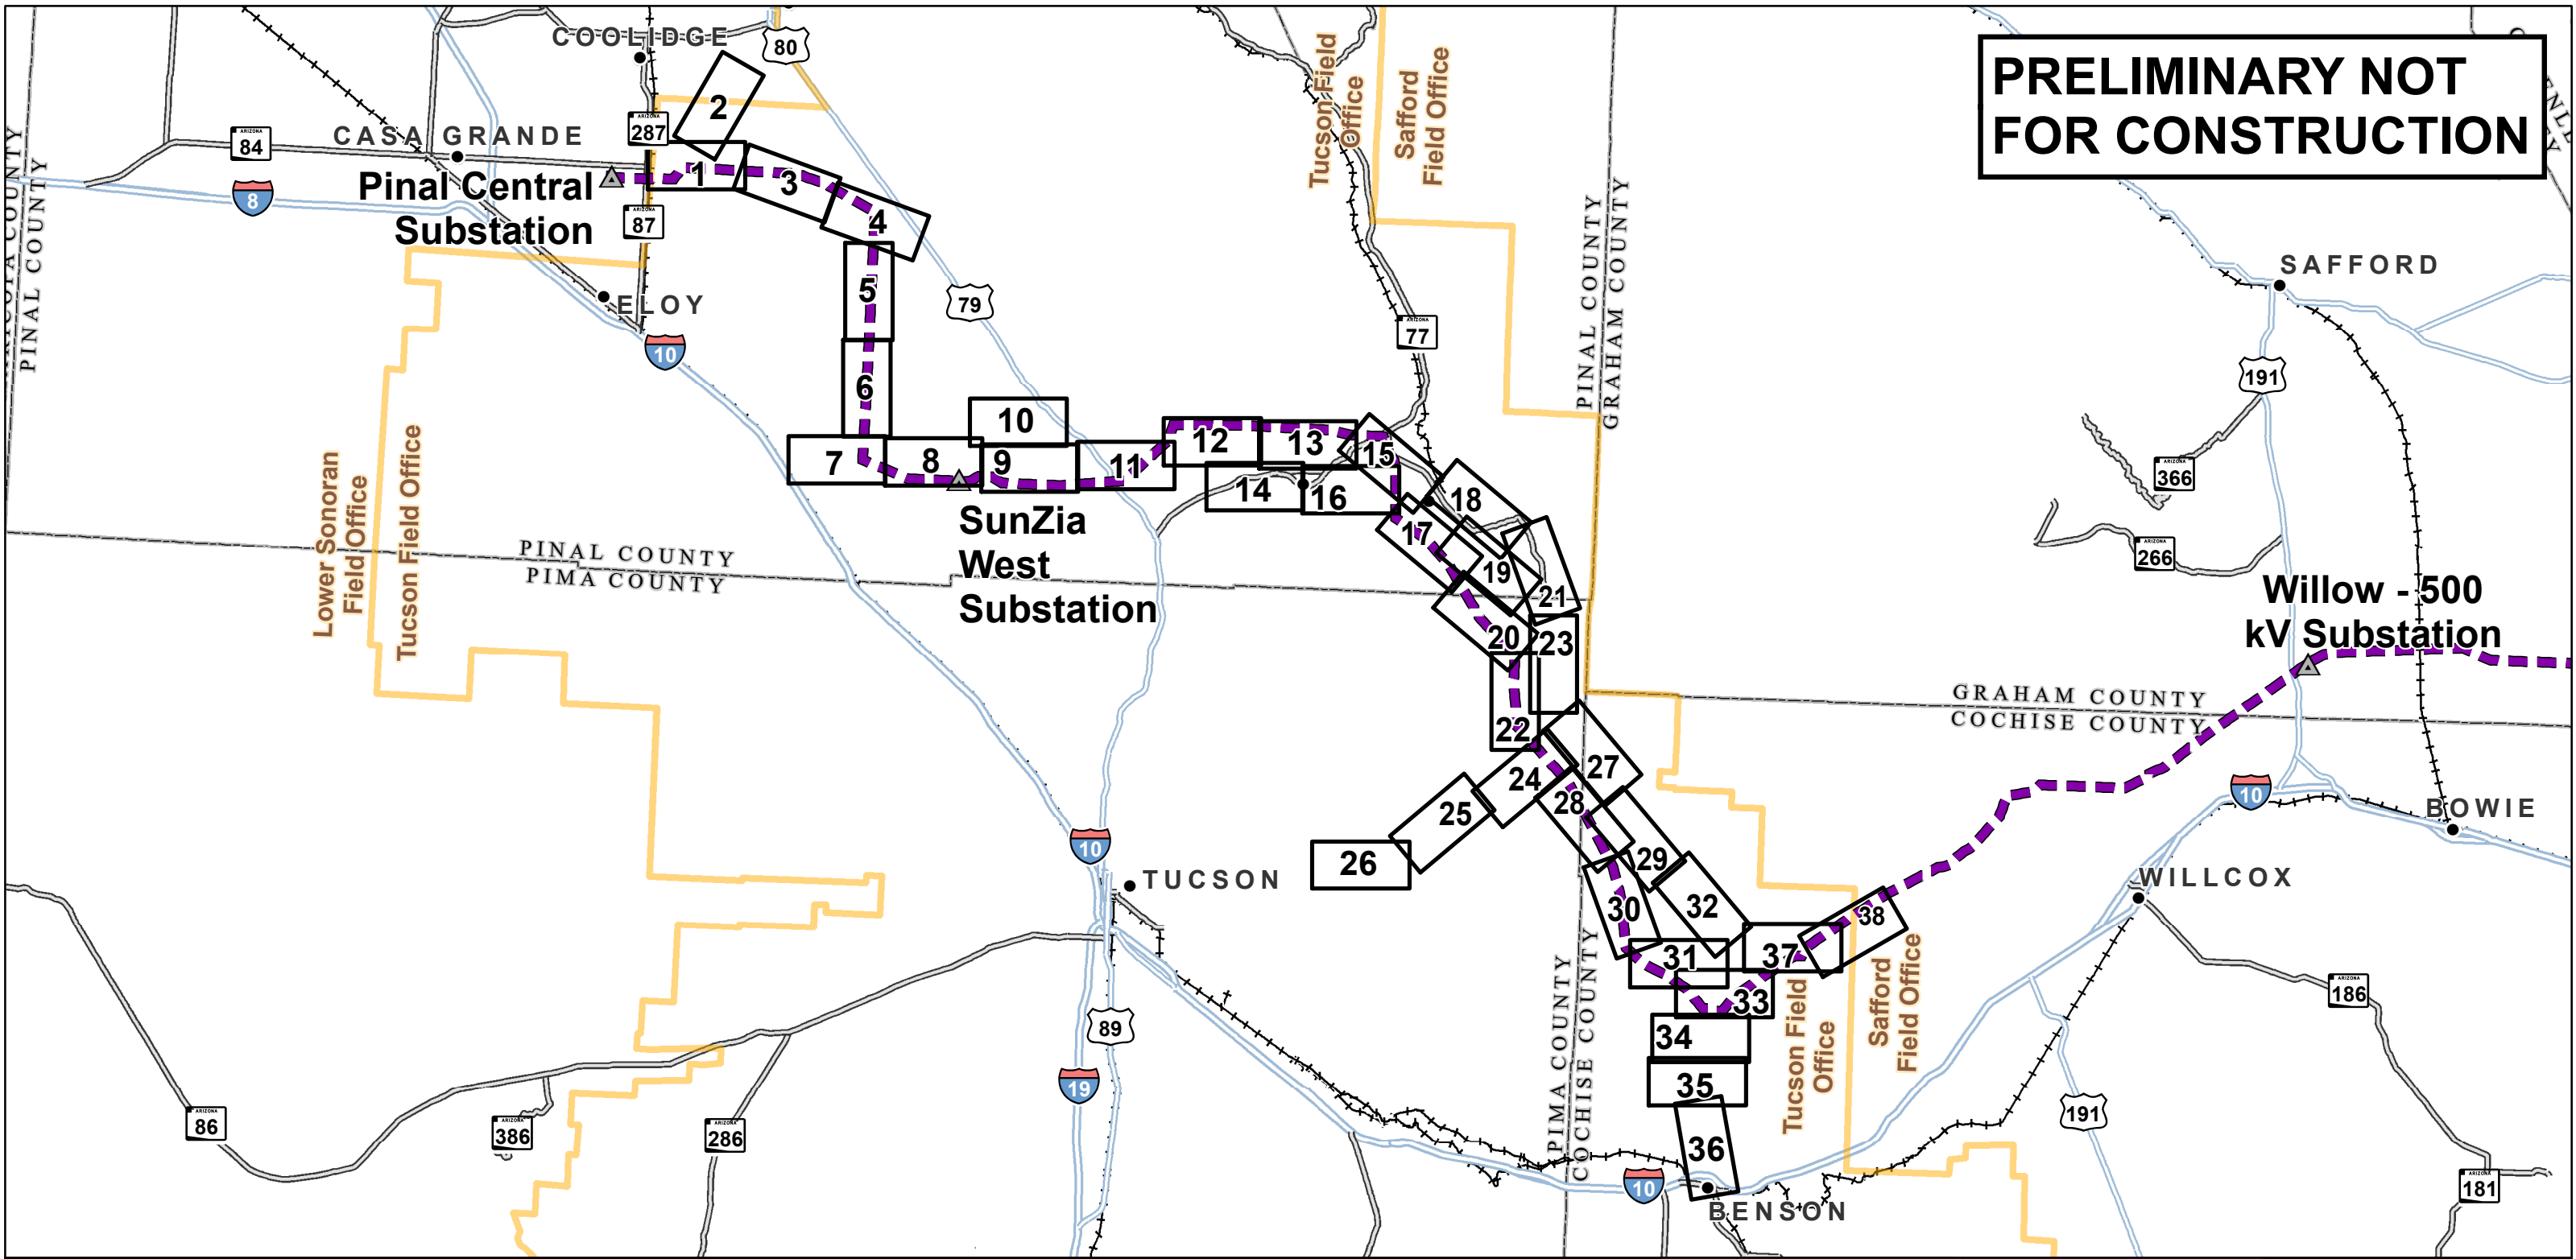

Project Features

- Project Substation
- Centerline
- Sheet Boundary Matchline


Administrative Boundaries

- City
- BLM Field Office Boundary
- County Boundary

Transportation Features


- Interstate Highway
- U.S. Highway
- State Highway
- Railroad

Note: Locations of temporary work areas outside of the 400-foot-wide granted right-of-way are shown in the electronic file provided with this right-of-way application

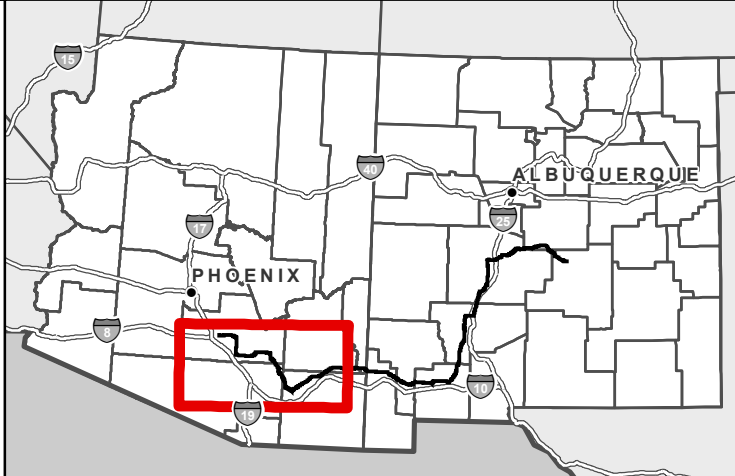

**SunZia Southwest
Transmission Project**
RIGHT-OF-WAY GRANT
AZ A-35058 & NM-114438
**Preliminary Access
Road Plan Index Map upd**
Tucson Field Office



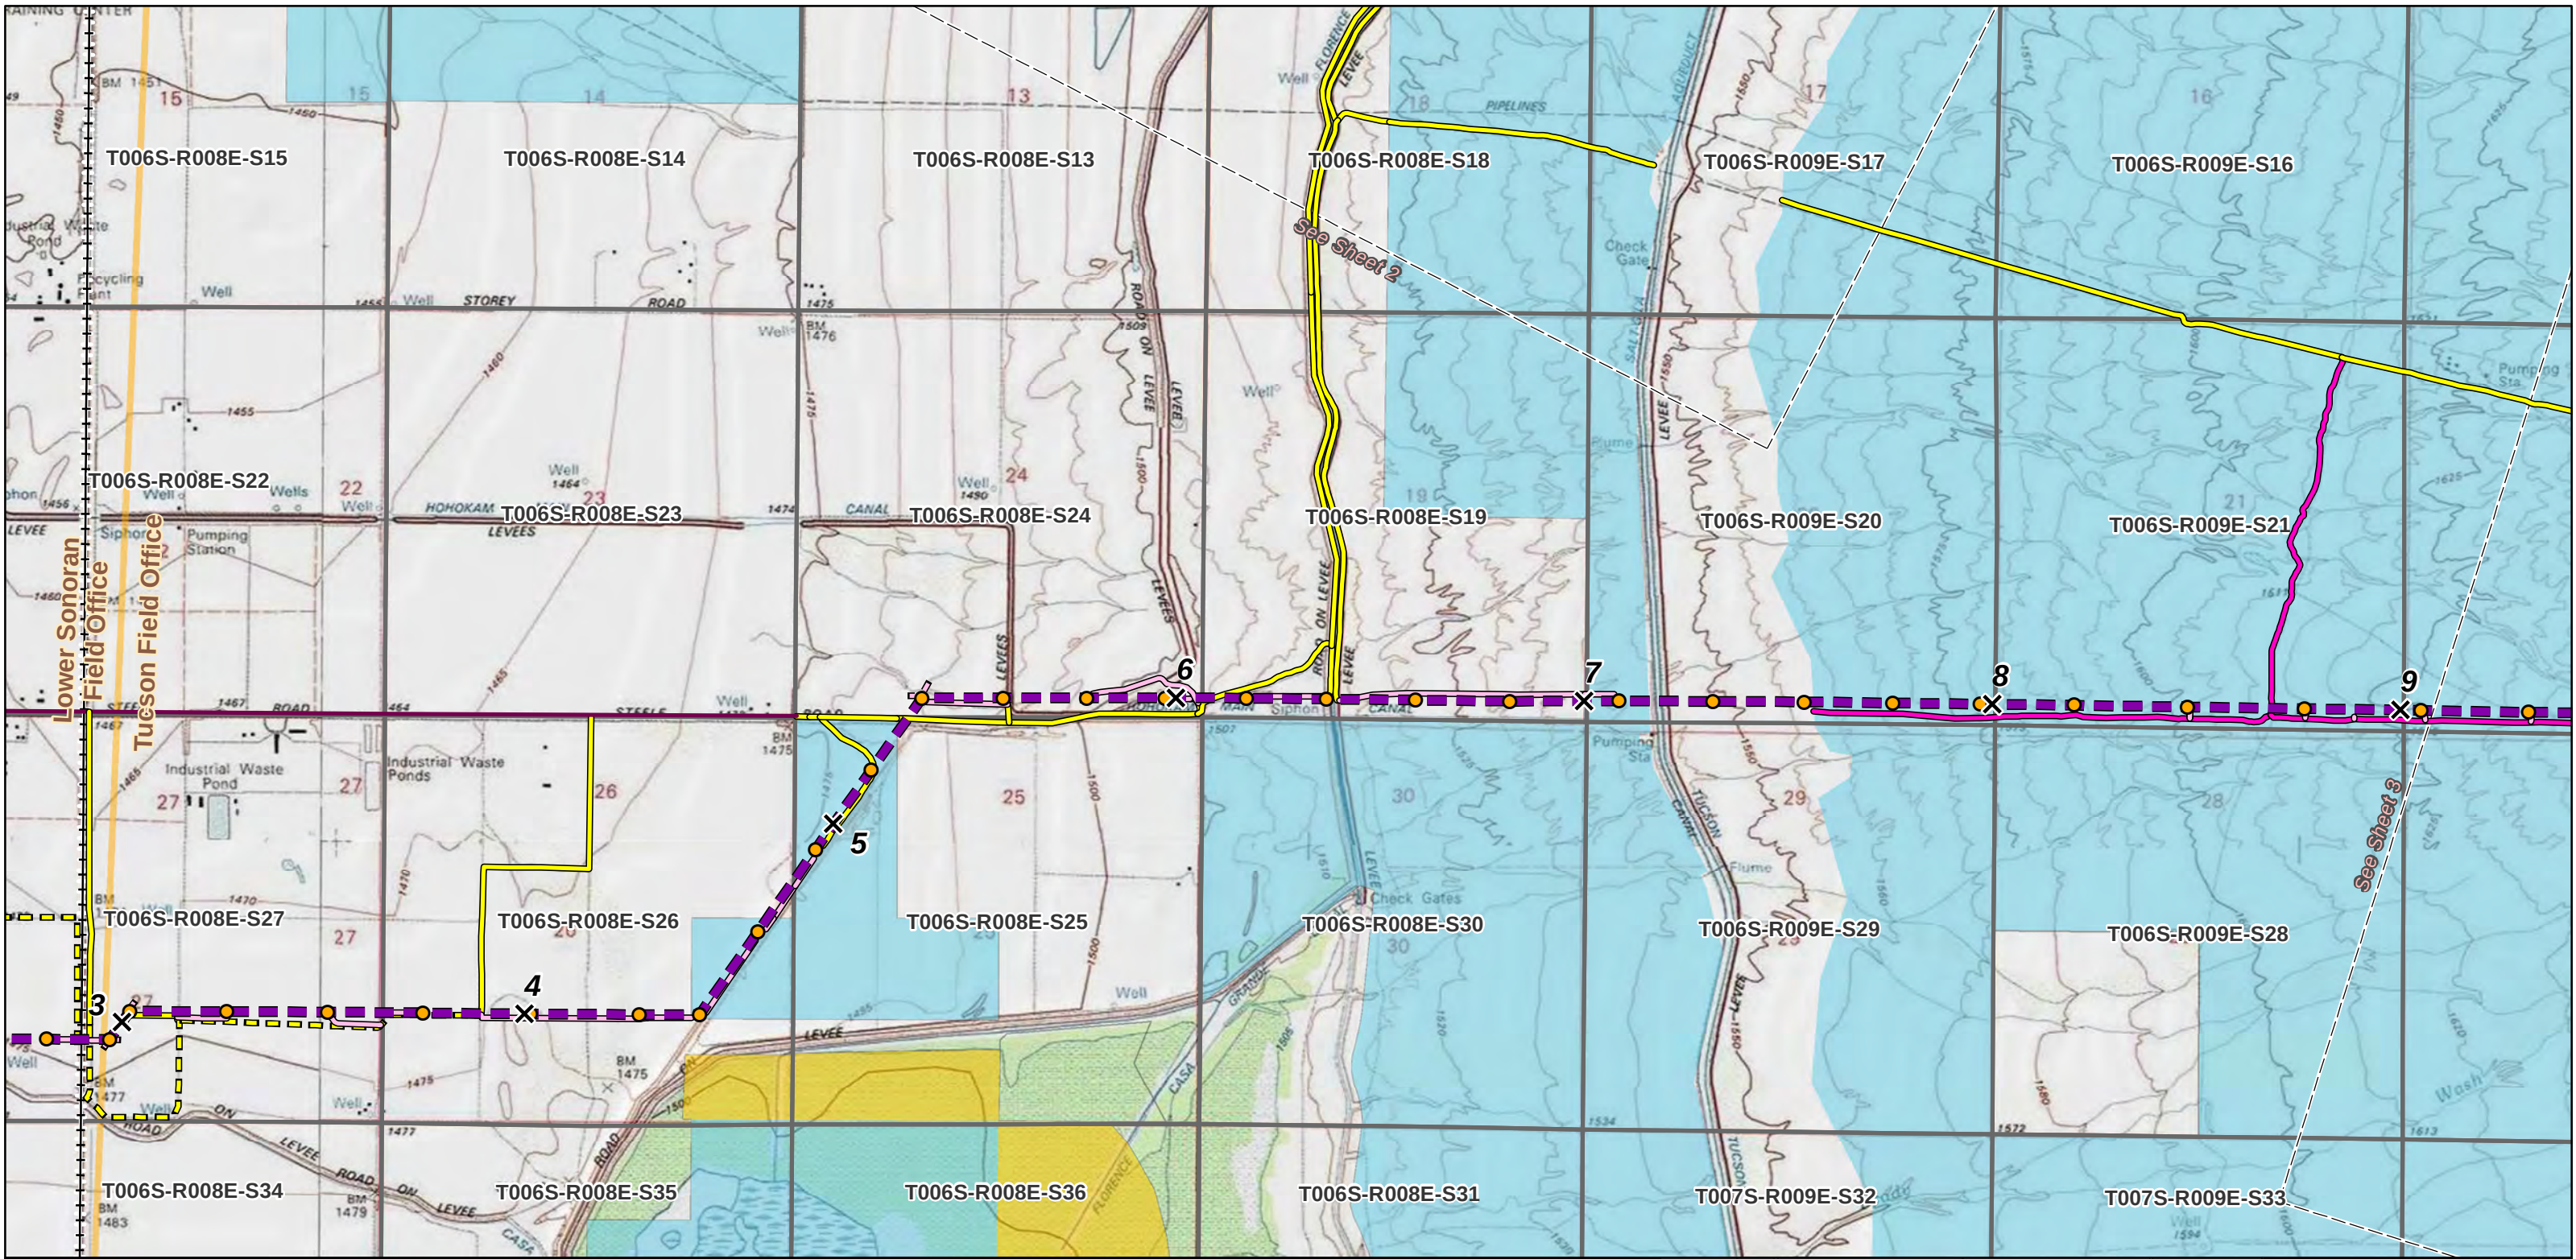

Project Features

- Centerline
- Milepost
- Structure
- Sheet Boundary Matchline

Administrative Features

- Township-Range-Section
- BLM Field Office Boundary
- County Boundary

Land Ownership

- Bureau of Land Management
- State Land
- Private / Other

Transportation Features

- Interstate Highway
- U.S. Highway
- State Highway
- Railroad

Access Types

- Existing (unpaved) - Improvement Required, Permanent
- Existing (unpaved) - No Improvement Required, Permanent
- Existing (unpaved) - No Improvement Required, Temporary
- Existing Paved Road, Permanent
- New Road, Permanent
- New Road, Temporary


Note: Locations of temporary work areas outside of the 400-foot-wide granted right-of-way are shown in the electronic file provided with this right-of-way application

PRELIMINARY NOT FOR CONSTRUCTION

SunZia Southwest Transmission Project
RIGHT-OF-WAY GRANT
AZ A-35058 & NM-114438
Preliminary Access
Road Plan up
Tucson Field Office
Sheet 1 of 38

0 2,000
Feet

Page A2-117 SunZia
Date: 12/14/2020

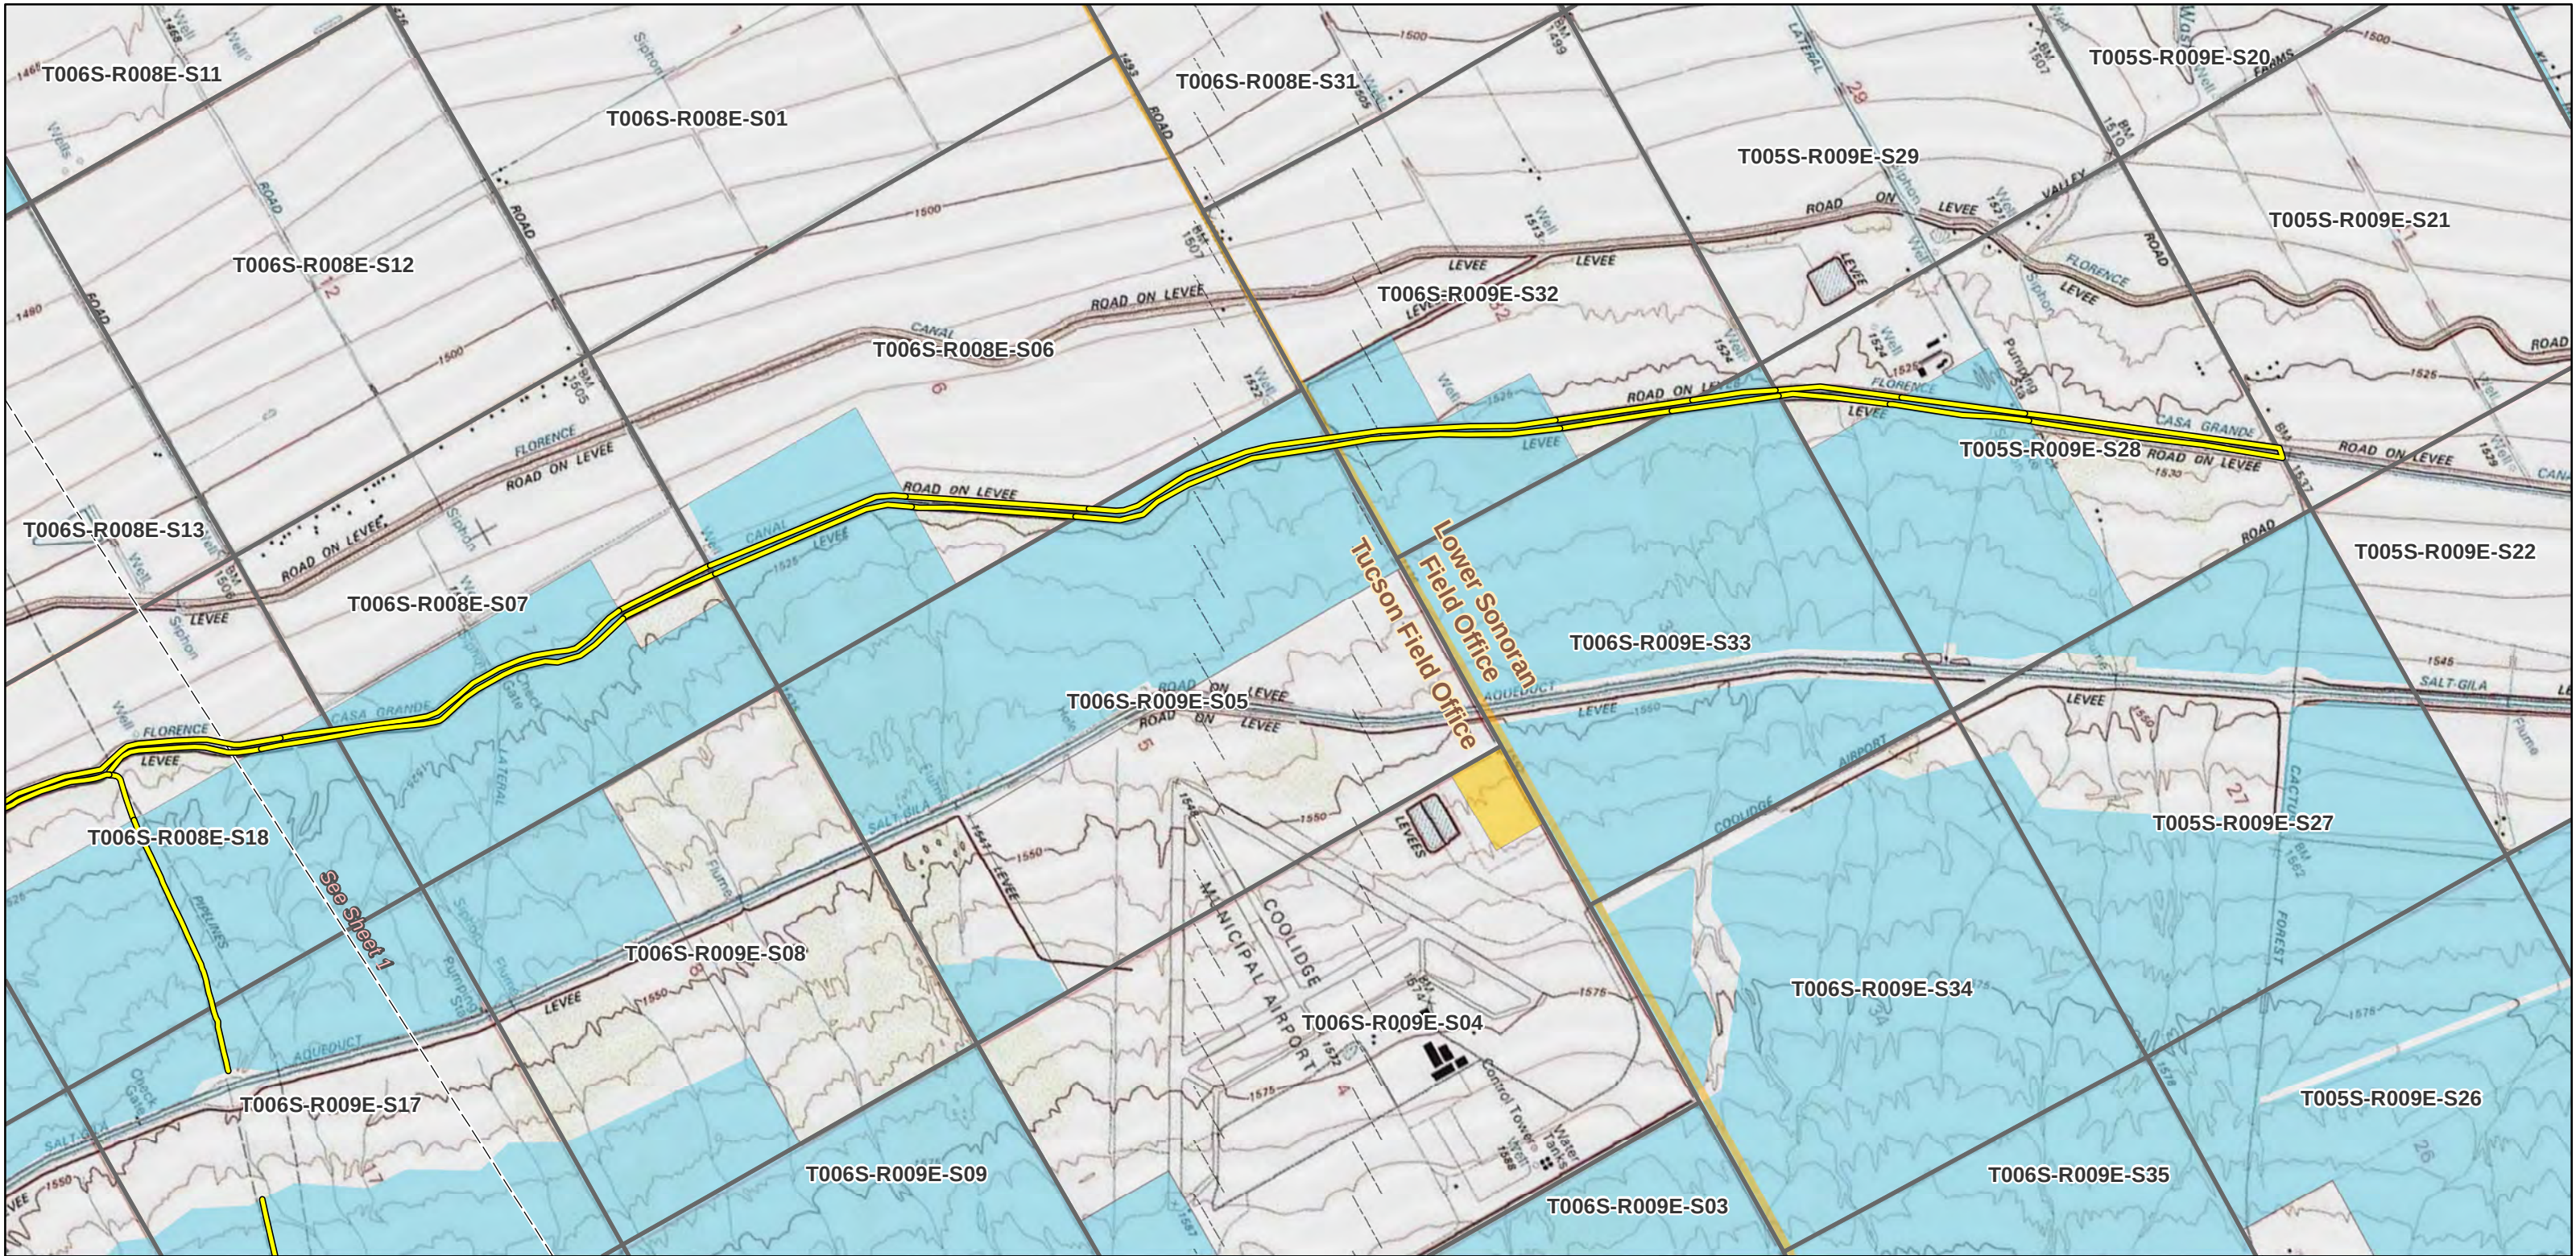

Project Features

- Centerline
- Milepost
- Structure
- Sheet Boundary Matchline

Administrative Features

- Township-Range-Section
- BLM Field Office Boundary
- County Boundary

Land Ownership

- Bureau of Land Management
- State Land
- Private / Other

Transportation Features

- Interstate Highway
- U.S. Highway
- State Highway
- Railroad

Access Types

- Existing (unpaved) - Improvement Required, Permanent
- Existing (unpaved) - No Improvement Required, Permanent
- Existing (unpaved) - No Improvement Required, Temporary
- Existing Paved Road, Permanent
- New Road, Permanent
- New Road, Temporary


Note: Locations of temporary work areas outside of the 400-foot-wide granted right-of-way are shown in the electronic file provided with this right-of-way application

PRELIMINARY NOT FOR CONSTRUCTION

SunZia Southwest Transmission Project
RIGHT-OF-WAY GRANT
AZ A-35058 & NM-114438
Preliminary Access Road Plan
Tucson Field Office
Sheet 2 of 38

0 2,000
Feet

Page A2-118 SunZia
Date: 12/14/2020

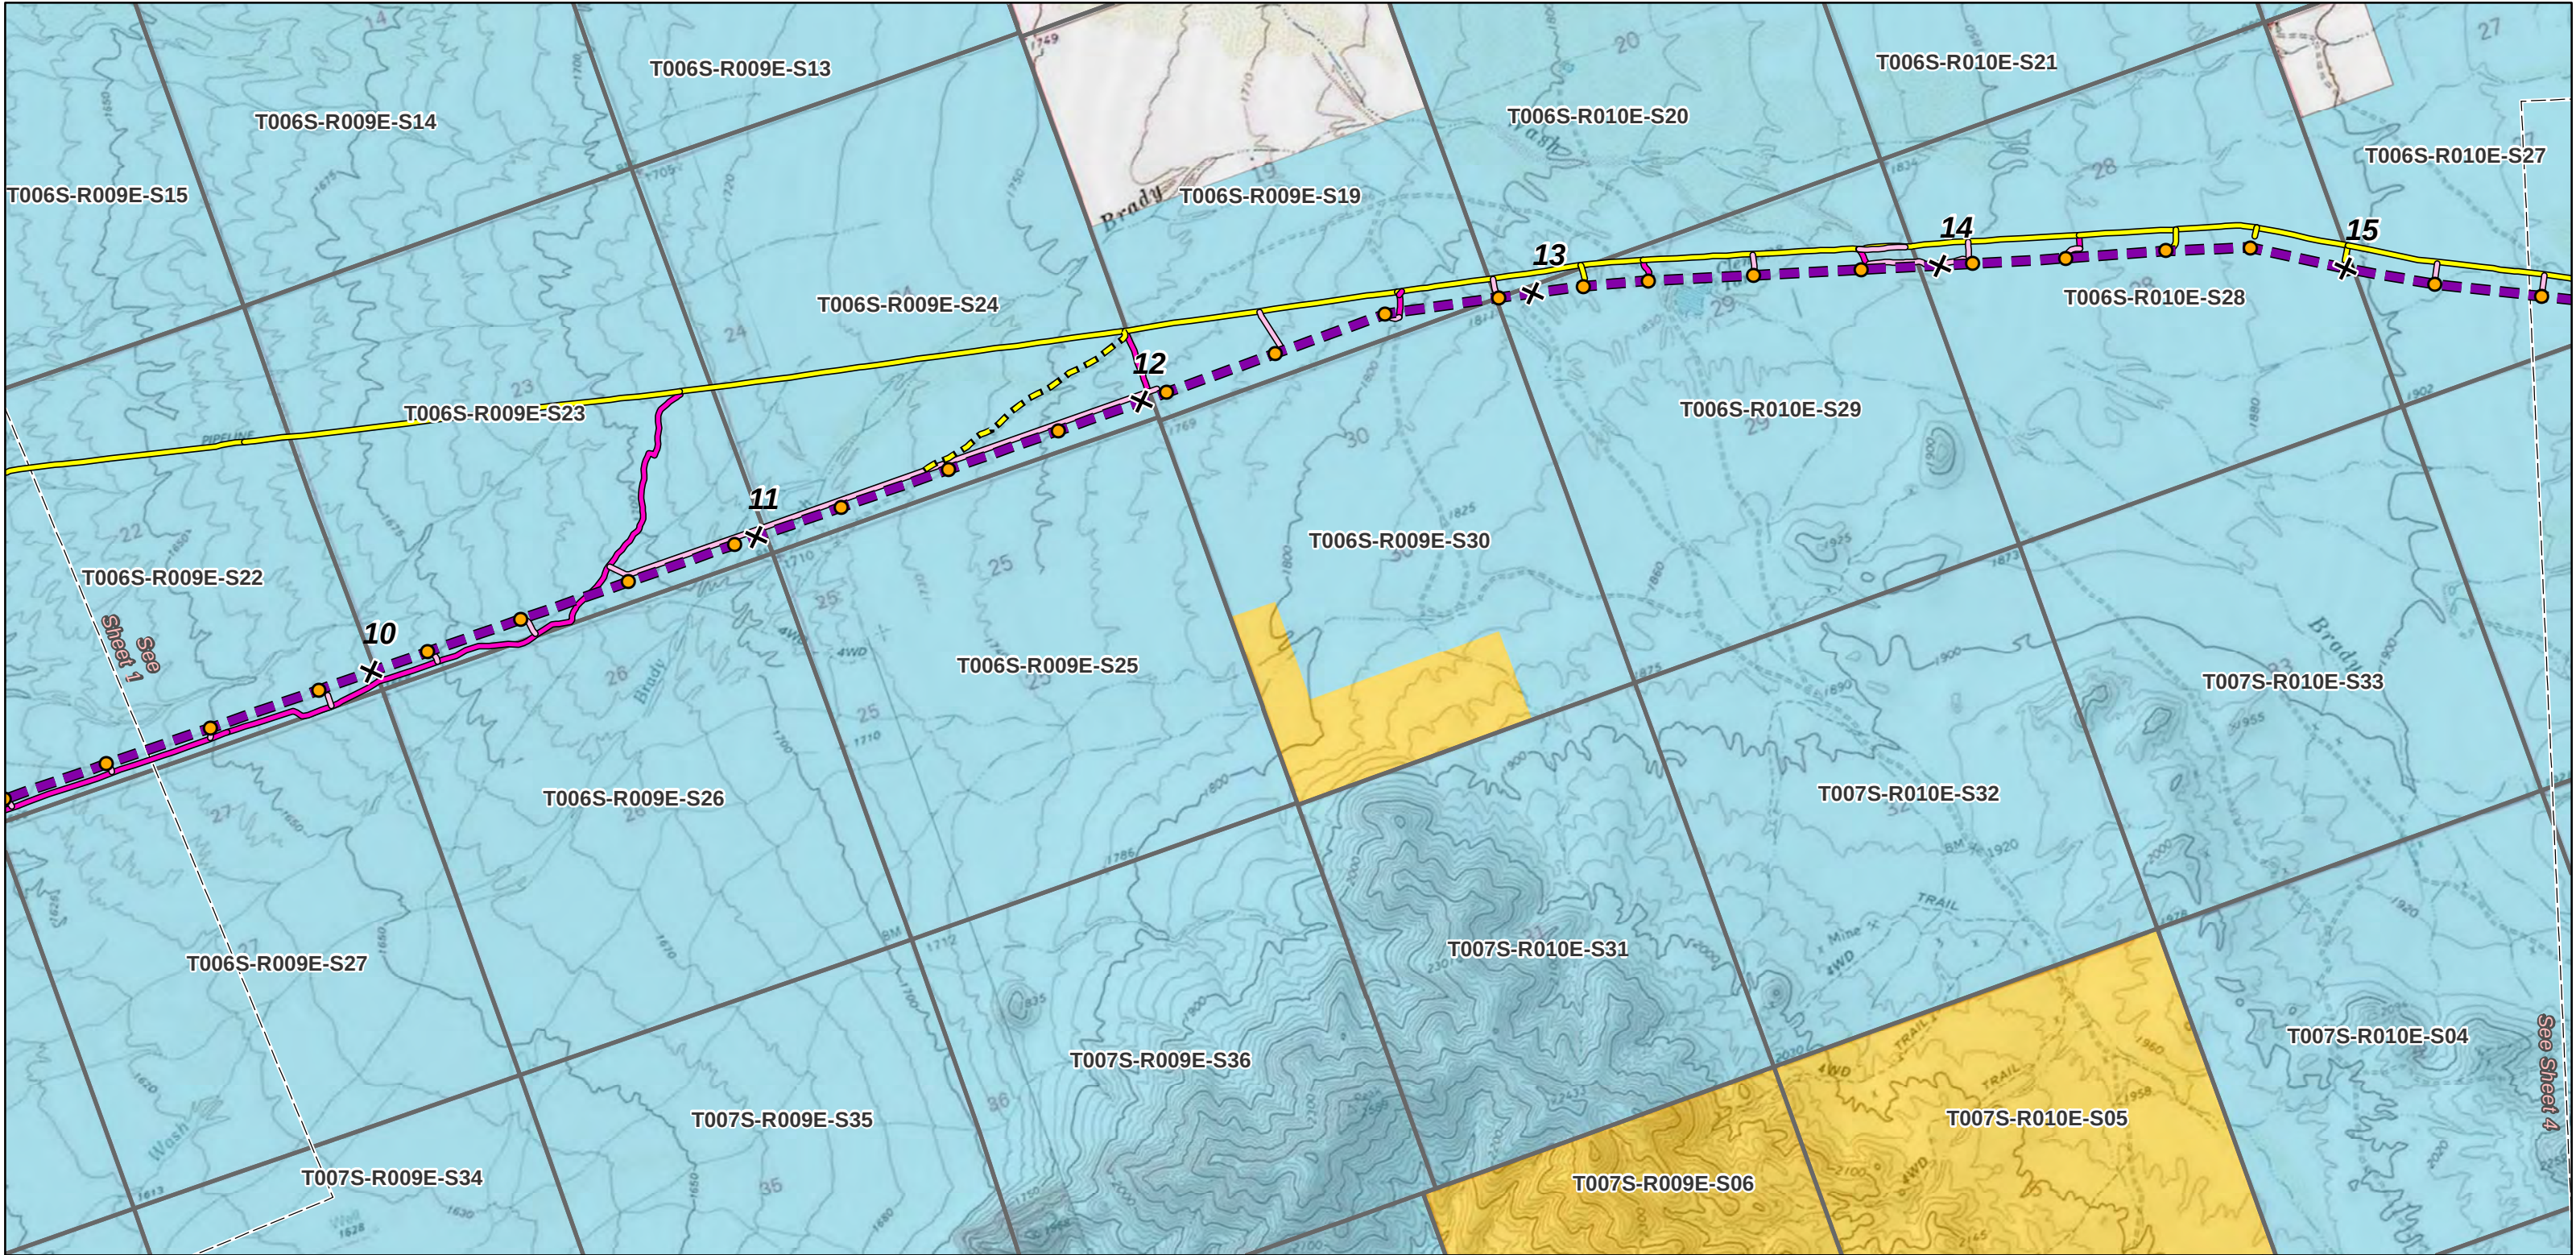

Project Features

- Centerline
- Milepost
- Structure
- Sheet Boundary Matchline

Administrative Features

- Township-Range-Section
- BLM Field Office Boundary
- County Boundary

Land Ownership

- Bureau of Land Management
- State Land
- Private / Other

Transportation Features

- Interstate Highway
- U.S. Highway
- State Highway
- Railroad

Access Types

- Existing (unpaved) - Improvement Required, Permanent
- Existing (unpaved) - No Improvement Required, Permanent
- Existing (unpaved) - No Improvement Required, Temporary
- Existing Paved Road, Permanent
- New Road, Permanent
- New Road, Temporary

Note: Locations of temporary work areas outside of the 400-foot-wide granted right-of-way are shown in the electronic file provided with this right-of-way application


PRELIMINARY NOT FOR CONSTRUCTION

SunZia Southwest Transmission Project
RIGHT-OF-WAY GRANT
AZ A-35058 & NM-114438
Preliminary Access Road Plan *upd*
Tucson Field Office
Sheet 3 of 38

0 2,000
Feet

Page A2-119 SunZia
Date: 12/14/2020



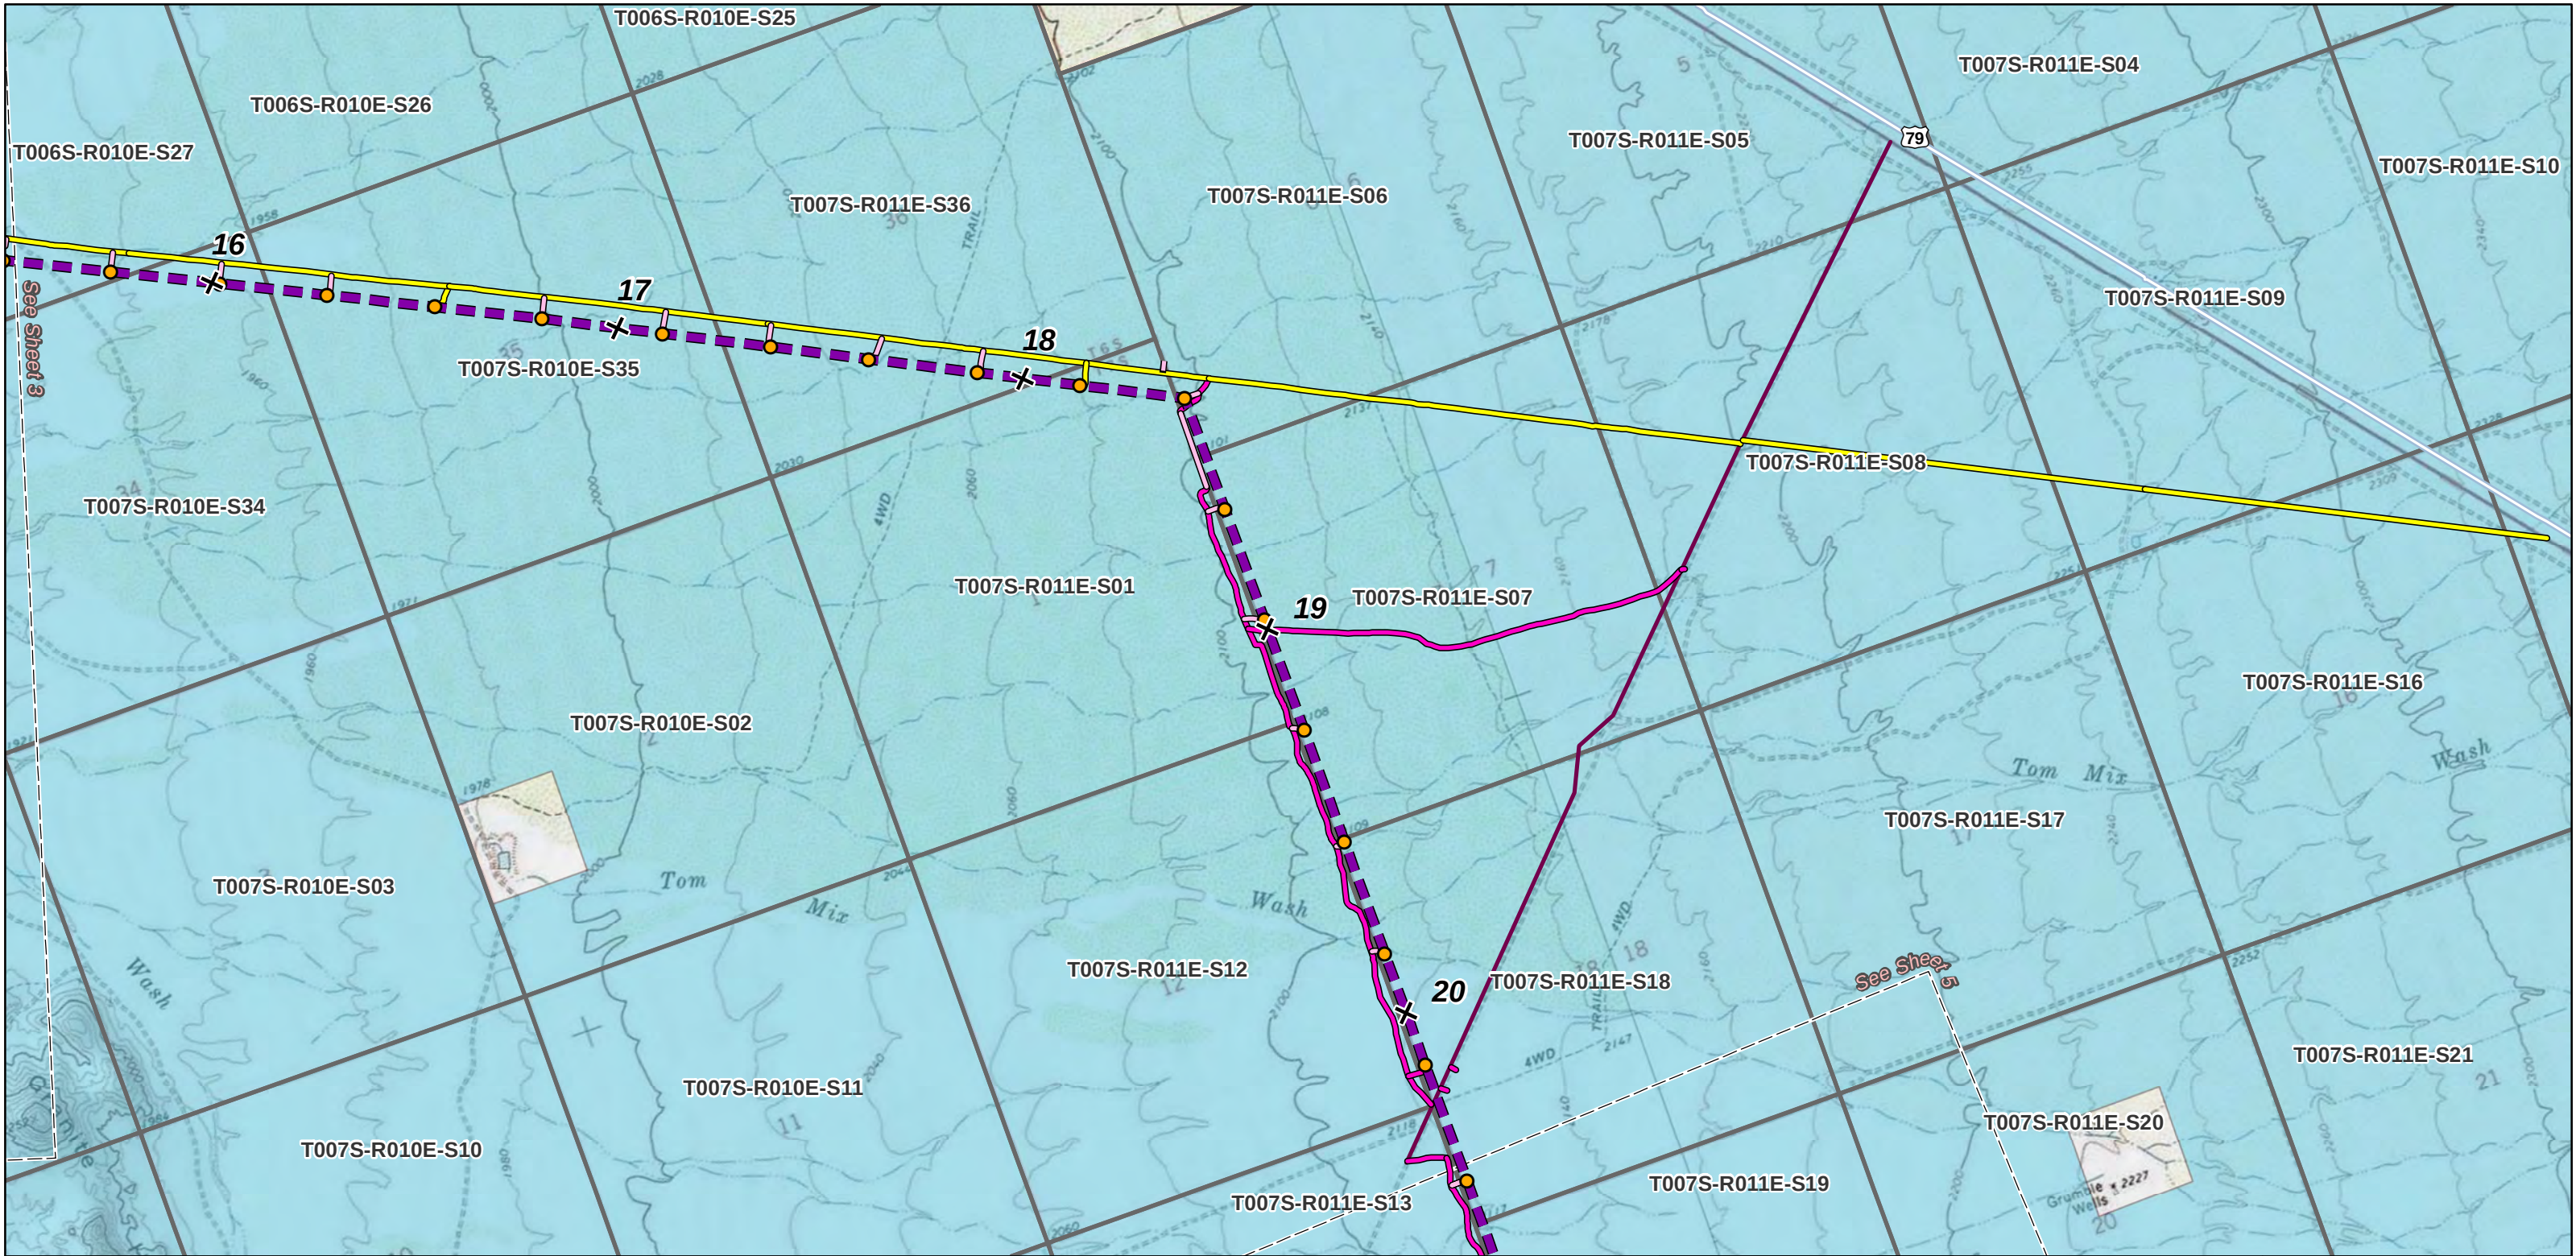

Project Features

Centerline

Milepost

Structure

Sheet Boundary Matchline

Administrative Features

Township-Range-Section

BLM Field Office Boundary

County Boundary

Land Ownership

State Land

Private / Other

Transportation Features

Interstate Highway

U.S. Highway

State Highway

Railroad

Access Types

Existing (unpaved) - Improvement Required, Permanent

Existing (unpaved) - No Improvement Required, Permanent

Existing (unpaved) - No Improvement Required, Temporary

Existing Paved Road, Permanent

New Road, Permanent

New Road, Temporary

Note: Locations of temporary work areas outside of the 400-foot-wide granted right-of-way are shown in the electronic file provided with this right-of-way application

PRELIMINARY NOT FOR CONSTRUCTION

SunZia Southwest Transmission Project

RIGHT-OF-WAY GRANT

AZ A-35058 & NM-114438

Preliminary Access Road Plan *upd*

Tucson Field Office


Sheet 4 of 38

0 2,000

Feet

Page A2-120

Date: 12/14/2020

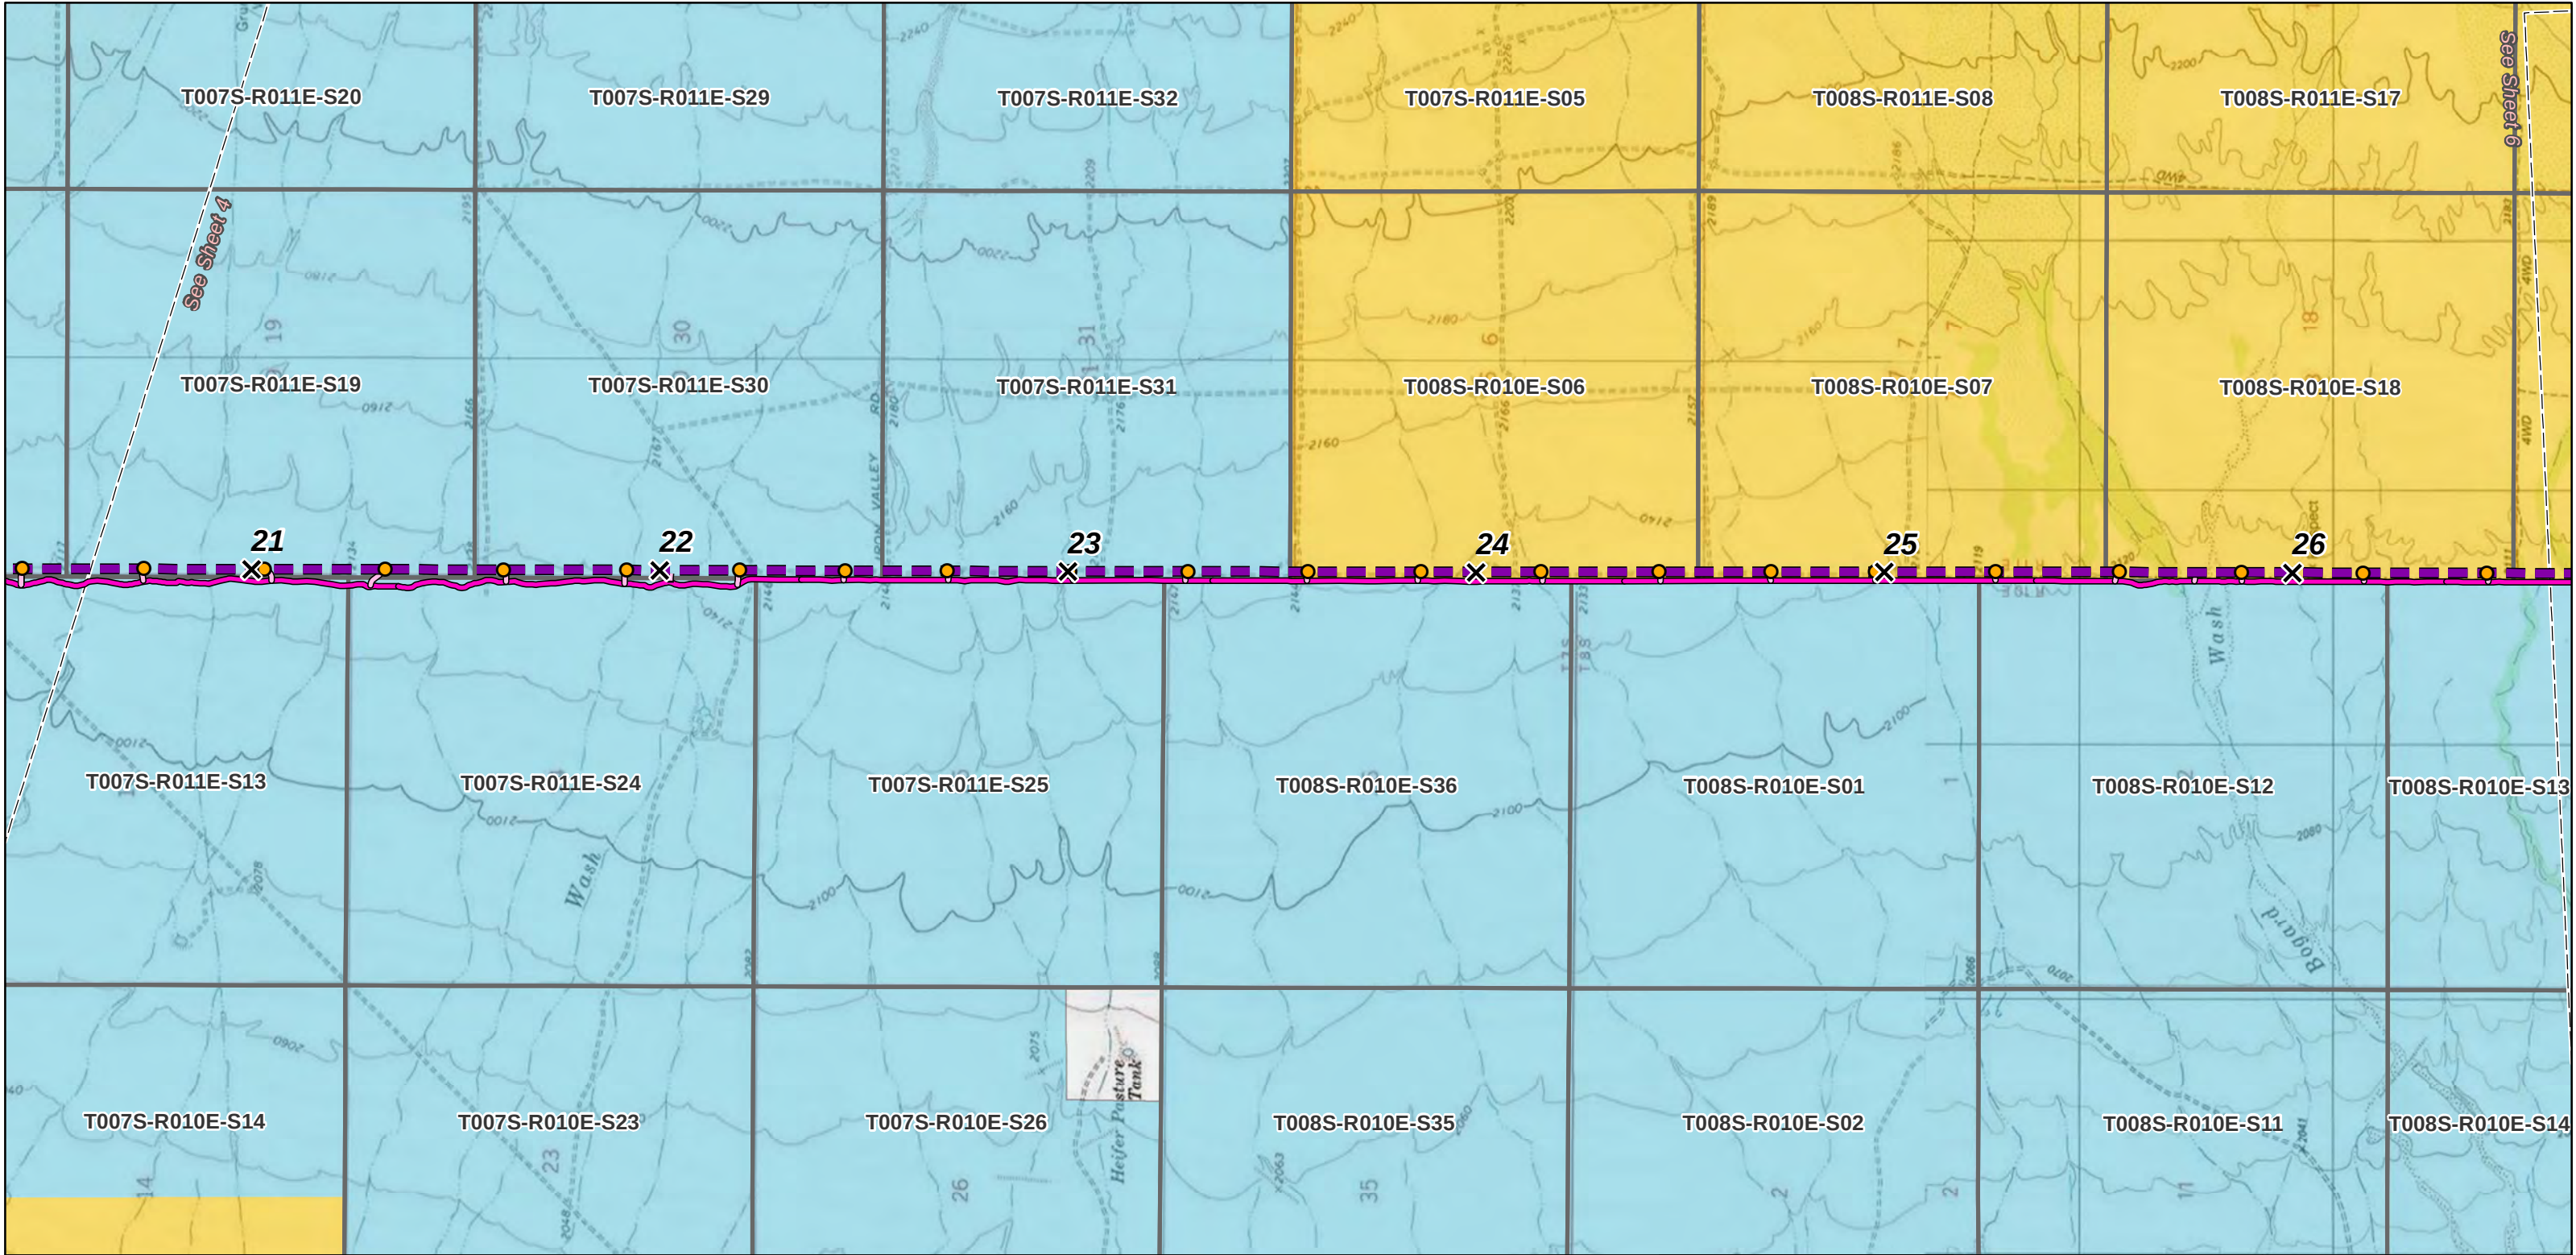

Project Features

- Centerline
- Milepost
- Structure
- Sheet Boundary Matchline

Administrative Features

- Township-Range-Section
- BLM Field Office Boundary
- County Boundary

Land Ownership

- Bureau of Land Management
- State Land
- Private / Other

Transportation Features

- Interstate Highway
- U.S. Highway
- State Highway
- Railroad

Access Types

- Existing (unpaved) - Improvement Required, Permanent
- Existing (unpaved) - No Improvement Required, Permanent
- Existing (unpaved) - No Improvement Required, Temporary
- Existing Paved Road, Permanent
- New Road, Permanent
- New Road, Temporary


Note: Locations of temporary work areas outside of the 400-foot-wide granted right-of-way are shown in the electronic file provided with this right-of-way application

PRELIMINARY NOT FOR CONSTRUCTION

SunZia Southwest Transmission Project
RIGHT-OF-WAY GRANT
AZ A-35058 & NM-114438
Preliminary Access Road Plan *upd*
Tucson Field Office
Sheet 5 of 38

0 2,000 Feet

Page A2-121 SunZia
Date: 12/14/2020

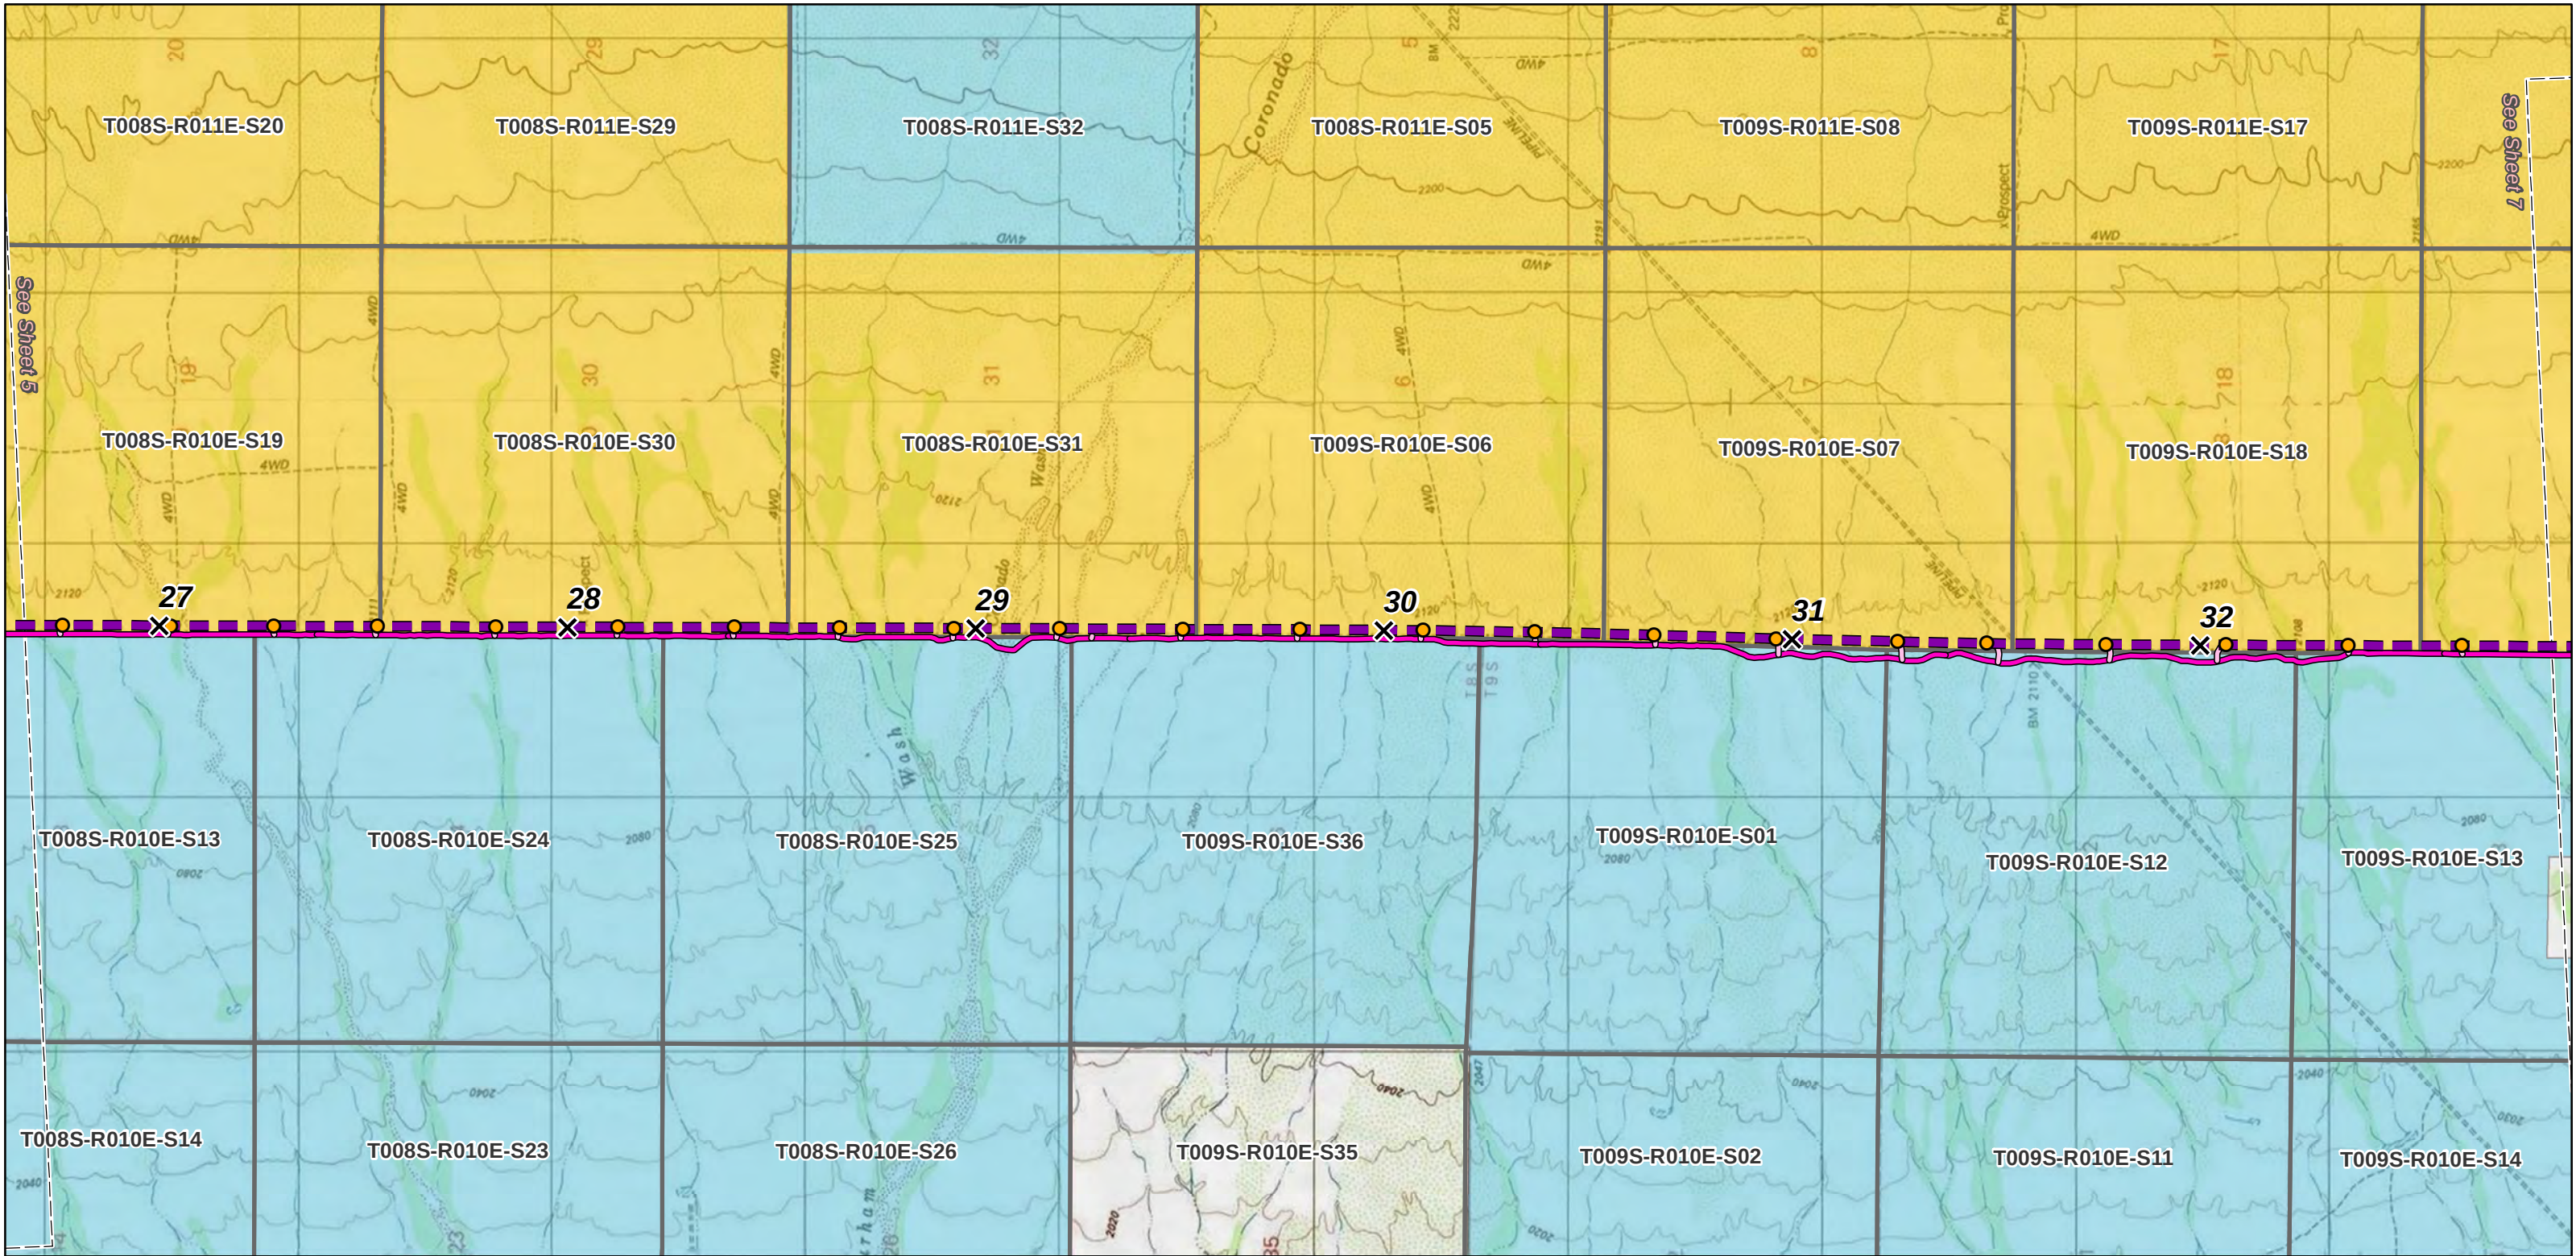

Project Features

Centerline

Milepost

Structure

Sheet Boundary Matchline

Administrative Features

Township-Range-Section

BLM Field Office Boundary

County Boundary

Land Ownership

Bureau of Land Management

State Land

Private / Other

Transportation Features

Interstate Highway

U.S. Highway

State Highway

Railroad

Access Types

Existing (unpaved) - Improvement Required, Permanent

Existing (unpaved) - No Improvement Required, Permanent

Existing (unpaved) - No Improvement Required, Temporary

Existing Paved Road, Permanent

New Road, Permanent

New Road, Temporary

SunZia Southwest Transmission Project
RIGHT-OF-WAY GRANT
AZ A-35058 & NM-114438
Preliminary Access
Road Plan *upd*
Tucson Field Office
Sheet 6 of 38


02,000
Feet

Page A2-122

SunZia

Date: 12/14/2020

PRELIMINARY NOT FOR CONSTRUCTION

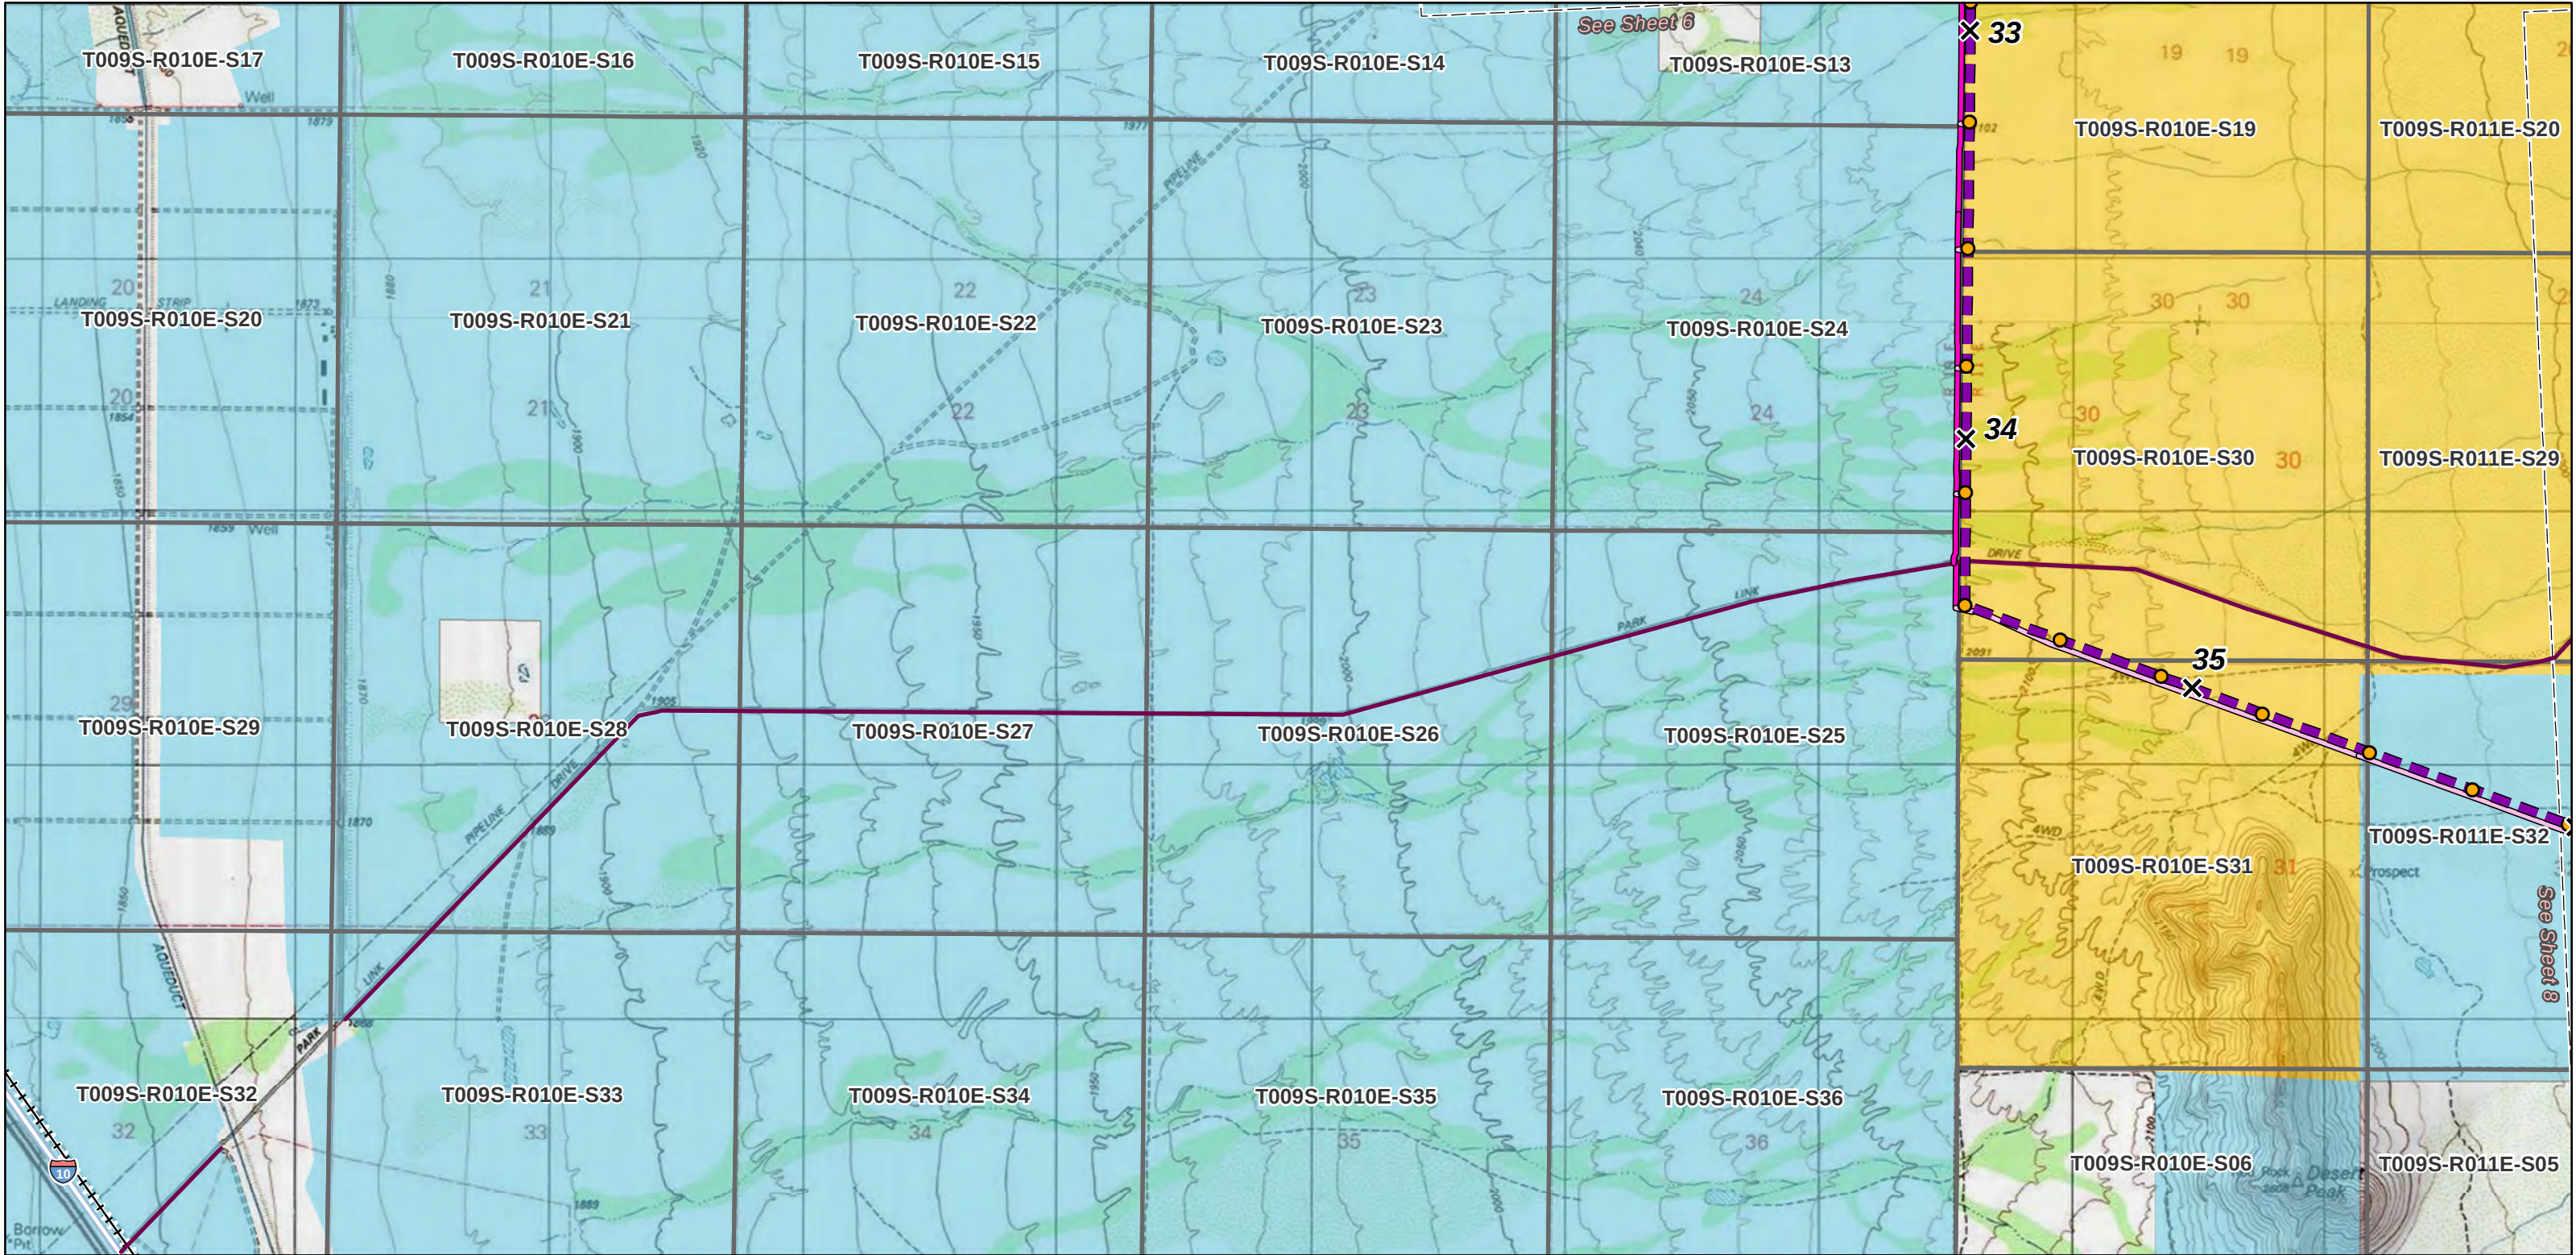

Project Features

- Centerline
- Milepost
- Structure
- Sheet Boundary Matchline

Administrative Features

- Township-Range-Section
- BLM Field Office Boundary
- County Boundary

Land Ownership

- Bureau of Land Management
- State Land
- Private / Other

Transportation Features

- Interstate Highway
- U.S. Highway
- State Highway
- Railroad

Access Types

- Existing (unpaved) - Improvement Required, Permanent
- Existing (unpaved) - No Improvement Required, Permanent
- Existing (unpaved) - No Improvement Required, Temporary
- Existing Paved Road, Permanent
- New Road, Permanent
- New Road, Temporary


Note: Locations of temporary work areas outside of the 400-foot-wide granted right-of-way are shown in the electronic file provided with this right-of-way application

PRELIMINARY NOT FOR CONSTRUCTION

SunZia Southwest Transmission Project
RIGHT-OF-WAY GRANT
AZ A-35058 & NM-114438
Preliminary Access Road Plan *upd*
Tucson Field Office
Sheet 7 of 38

0 2,000 Feet

Page A2-123 SunZia
Date: 12/14/2020

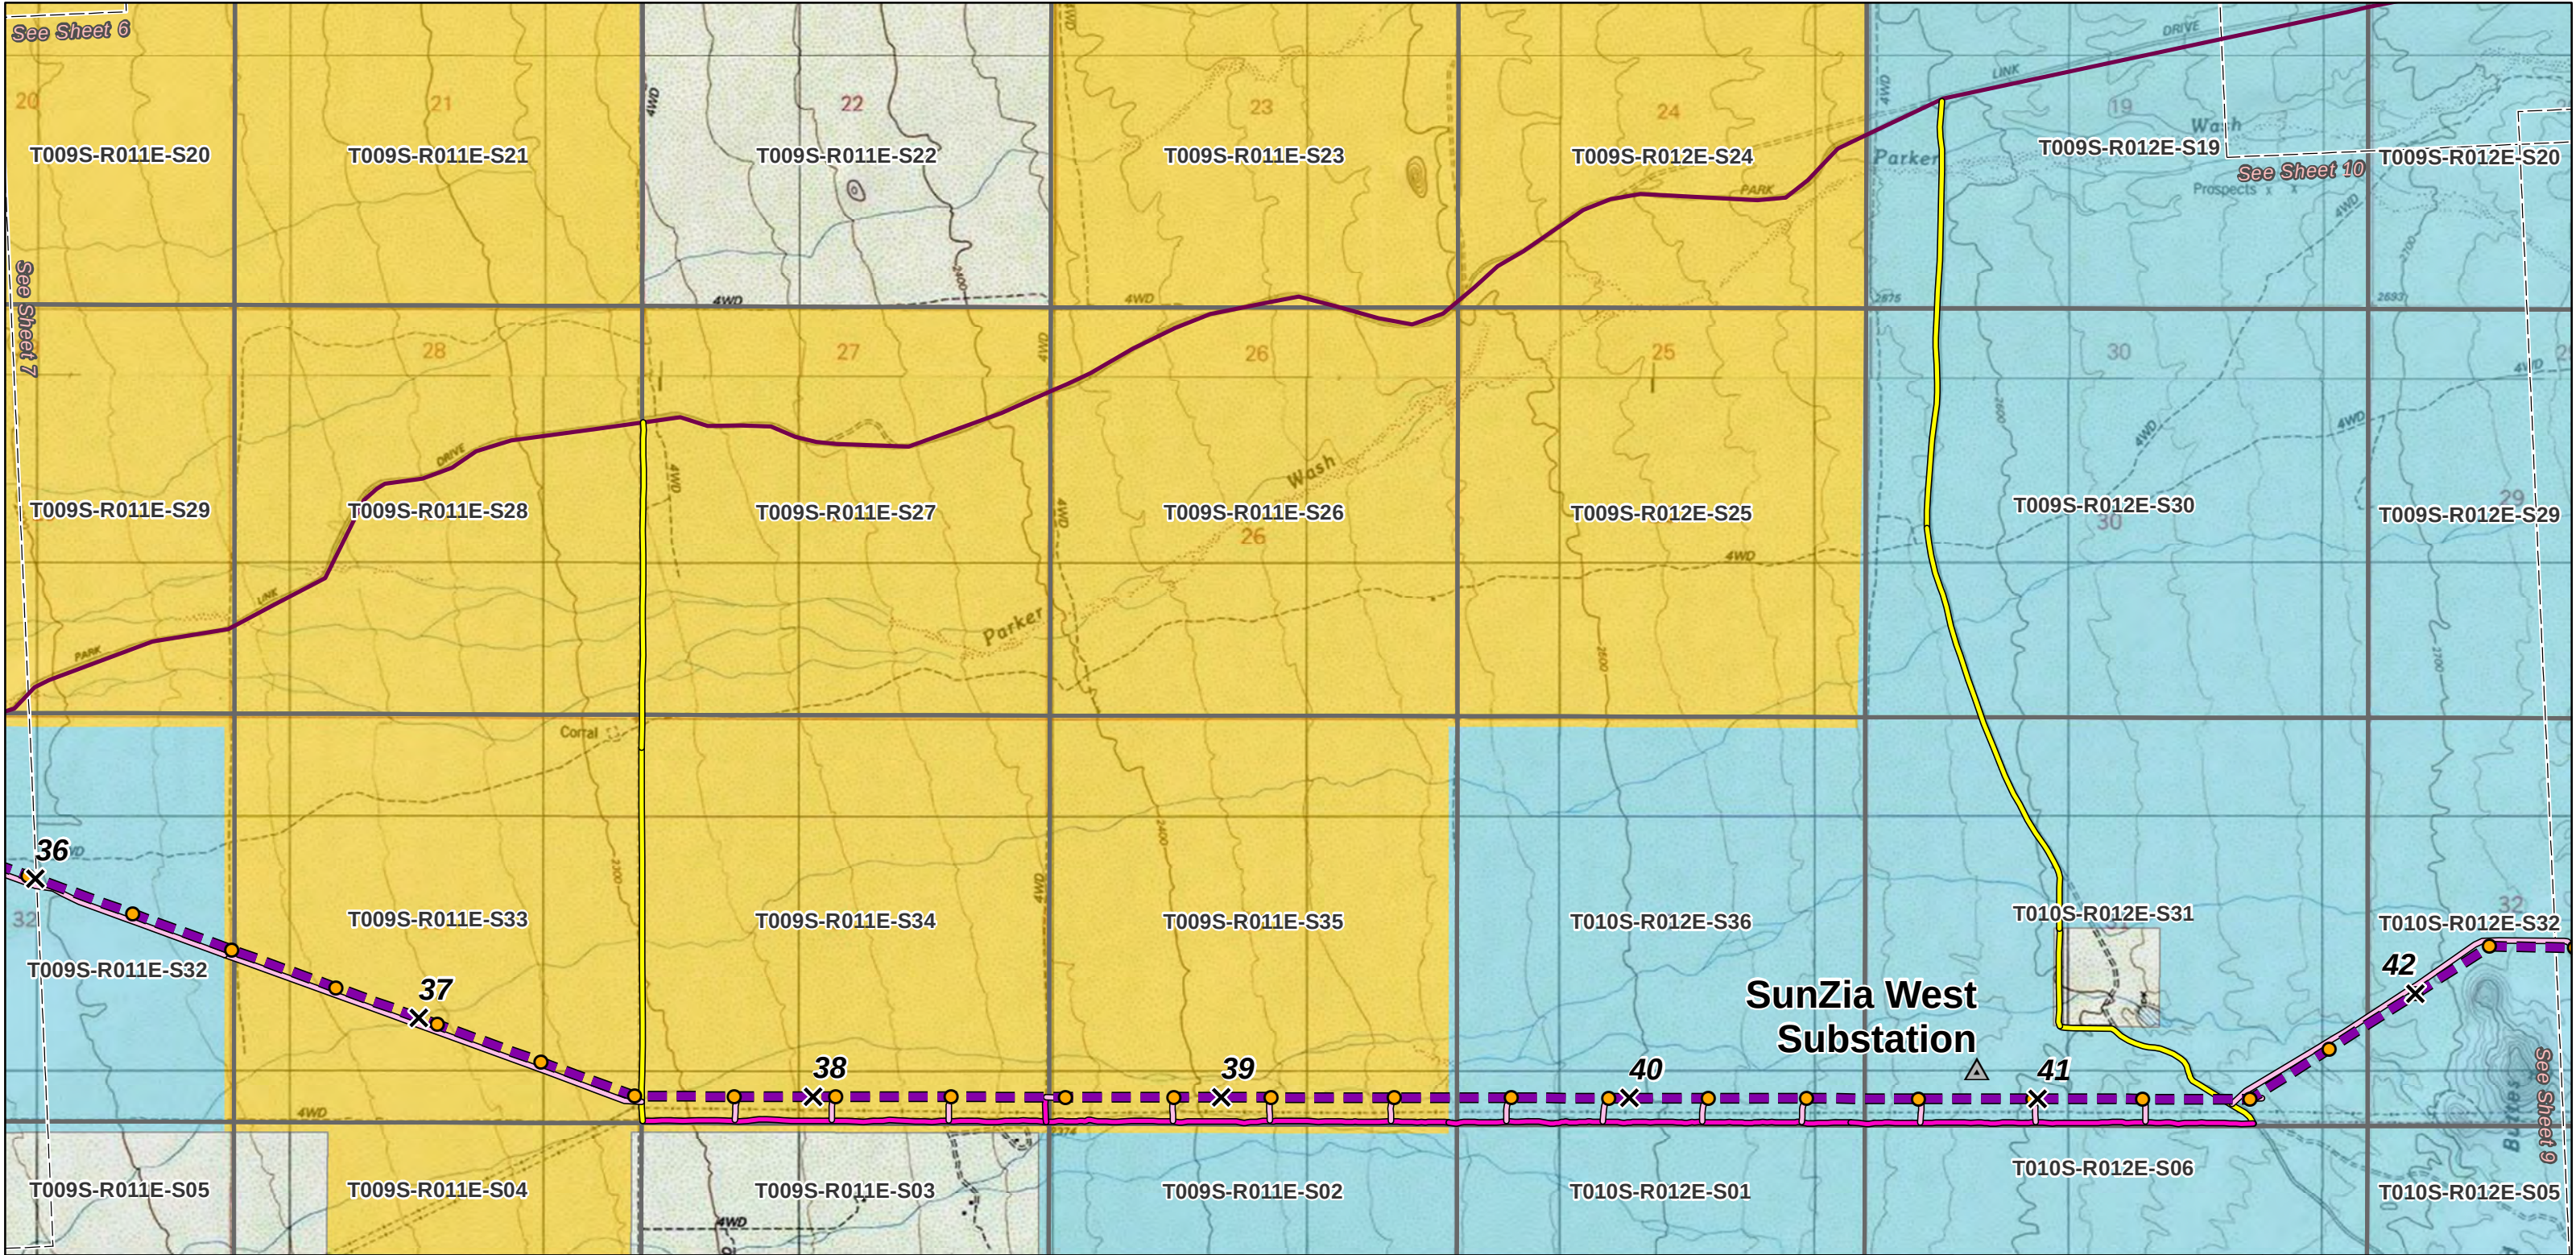

Project Features

- Centerline
- Milepost
- Structure
- Project Substation
- Sheet Boundary Matchline

Administrative Features

- Township-Range-Section
- BLM Field Office Boundary
- County Boundary

Land Ownership

- Bureau of Land Management
- State Land
- Private / Other

Transportation Features

- Interstate Highway
- U.S. Highway
- State Highway
- Railroad

Access Types

- Existing (unpaved) - Improvement Required, Permanent
- Existing (unpaved) - No Improvement Required, Permanent
- Existing (unpaved) - No Improvement Required, Temporary
- Existing Paved Road, Permanent
- New Road, Permanent
- New Road, Temporary


Note: Locations of temporary work areas outside of the 400-foot-wide granted right-of-way are shown in the electronic file provided with this right-of-way application

SunZia Southwest Transmission Project
RIGHT-OF-WAY GRANT
AZ A-35058 & NM-114438
Preliminary Access Road Plan
Tucson Field Office
Sheet 8 of 38

0 2,000
Feet

Page A2-124 SunZia
Date: 12/14/2020

PRELIMINARY NOT FOR CONSTRUCTION

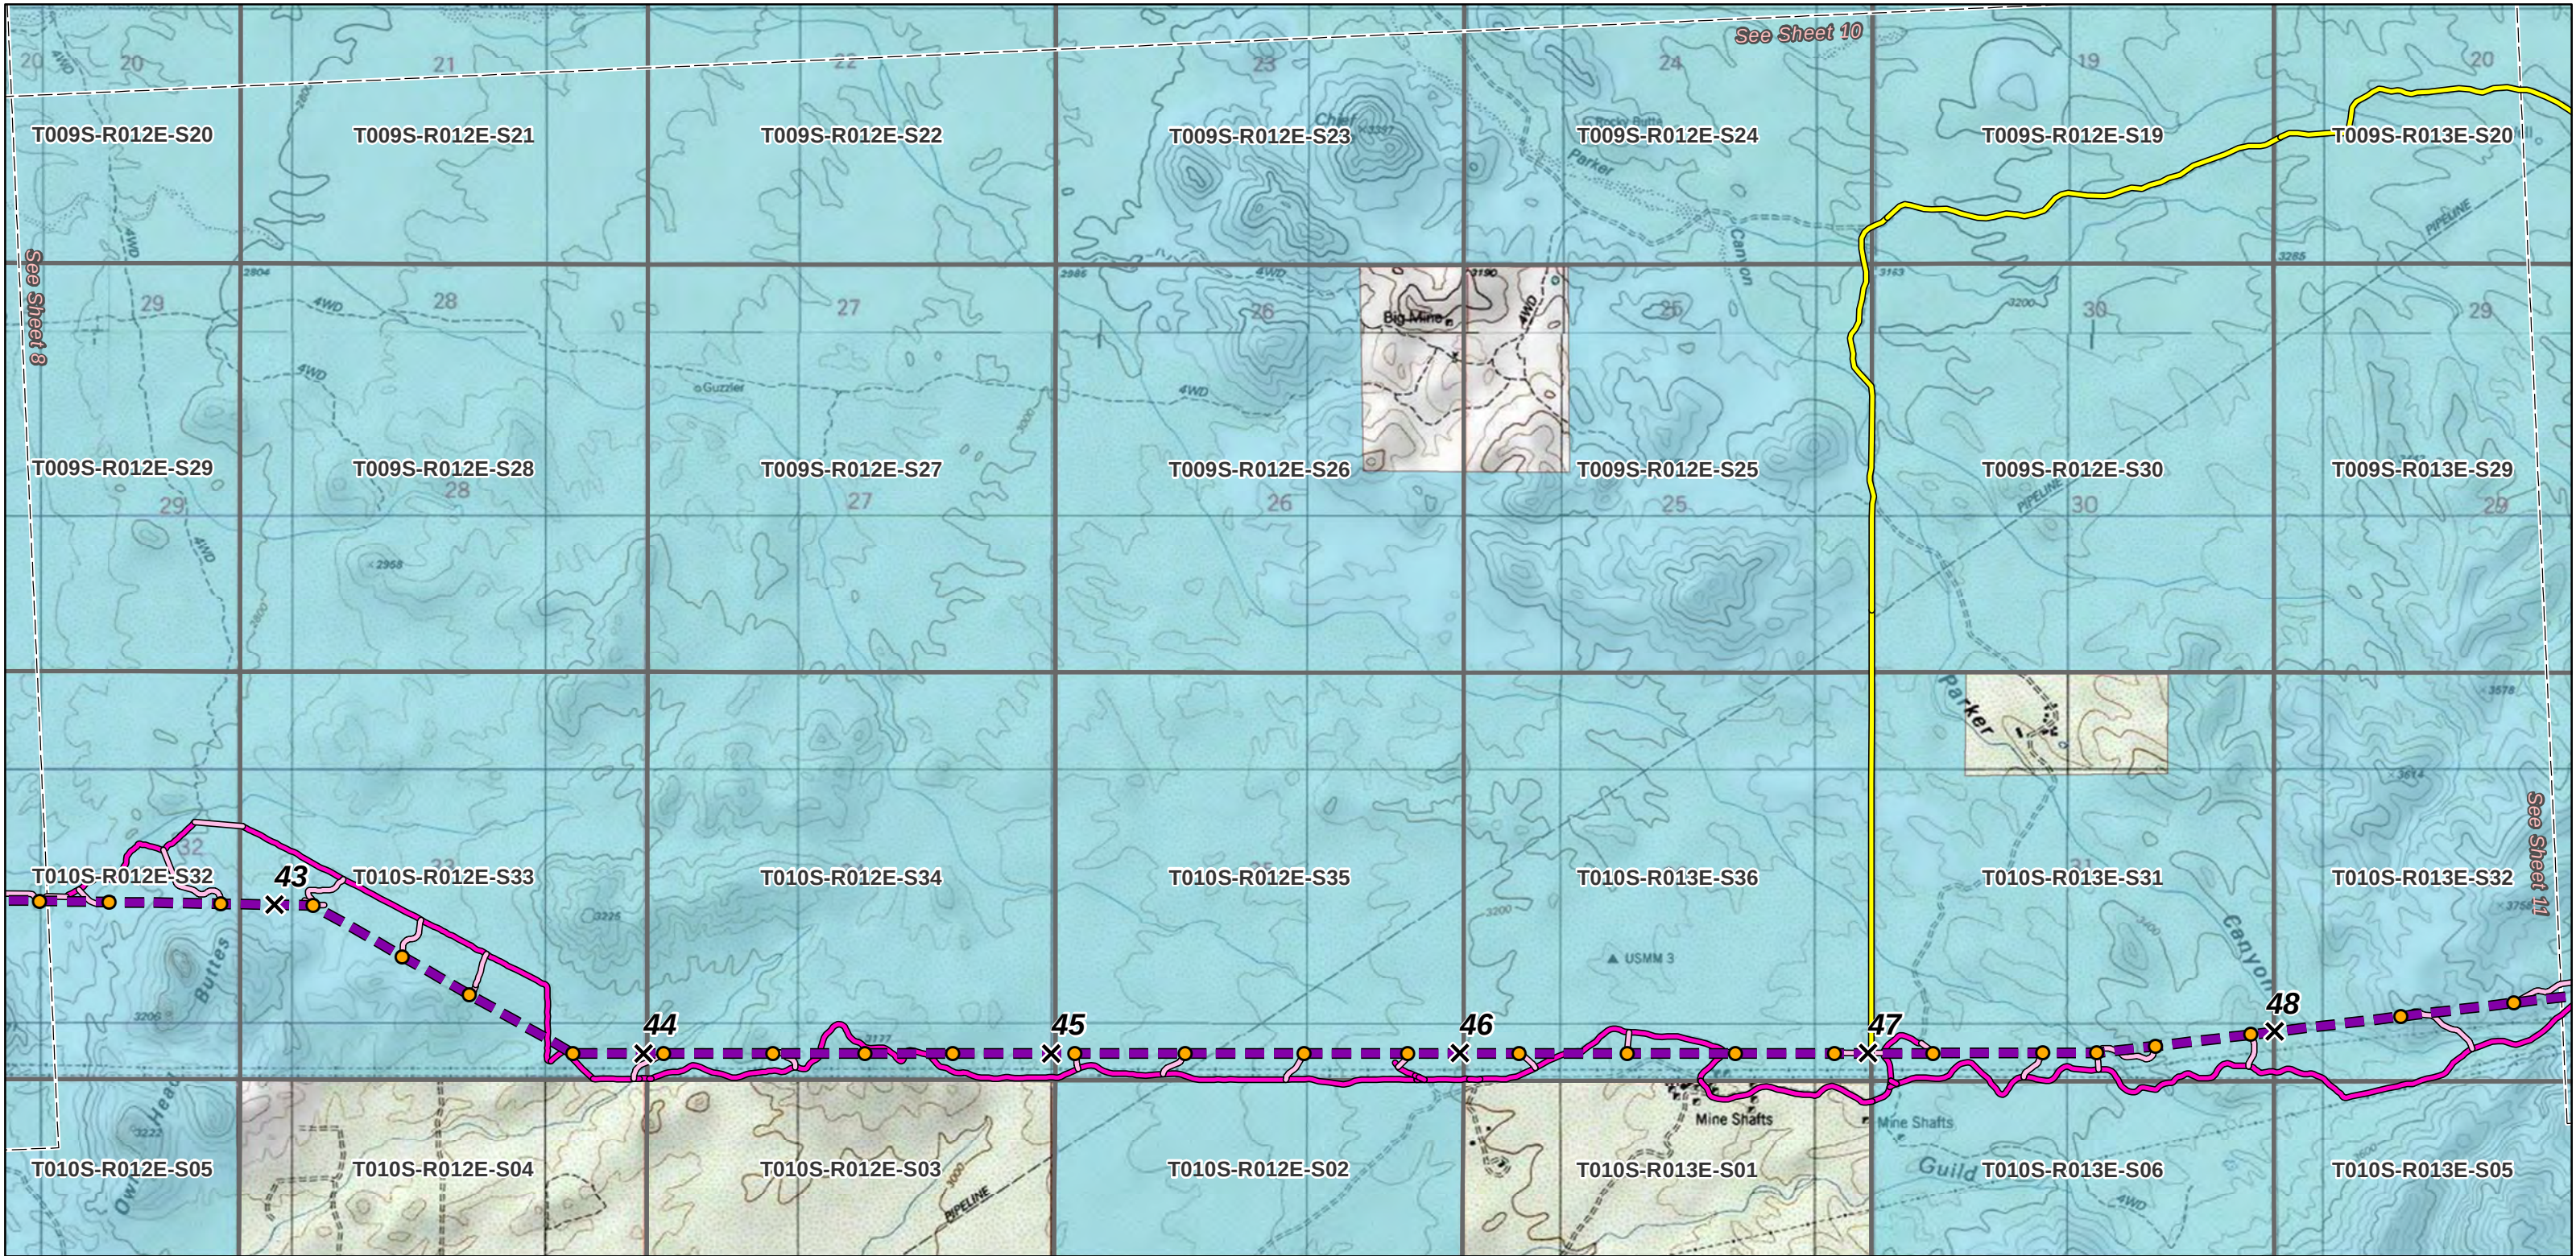

Project Features

- Centerline
- Milepost
- Structure
- Sheet Boundary Matchline

Administrative Features

- Township-Range-Section
- BLM Field Office Boundary
- County Boundary

Land Ownership

- State Land
- Private / Other

Transportation Features

- Interstate Highway
- U.S. Highway
- State Highway
- Railroad

Access Types

- Existing (unpaved) - Improvement Required, Permanent
- Existing (unpaved) - No Improvement Required, Permanent
- Existing (unpaved) - No Improvement Required, Temporary
- Existing Paved Road, Permanent
- New Road, Permanent
- New Road, Temporary


Note: Locations of temporary work areas outside of the 400-foot-wide granted right-of-way are shown in the electronic file provided with this right-of-way application

PRELIMINARY NOT FOR CONSTRUCTION

SunZia Southwest Transmission Project
RIGHT-OF-WAY GRANT
AZ A-35058 & NM-114438
Preliminary Access Road Plan *upd*
Tucson Field Office
Sheet 9 of 38

0 2,000
Feet

Page A2-125 SunZia
Date: 12/14/2020

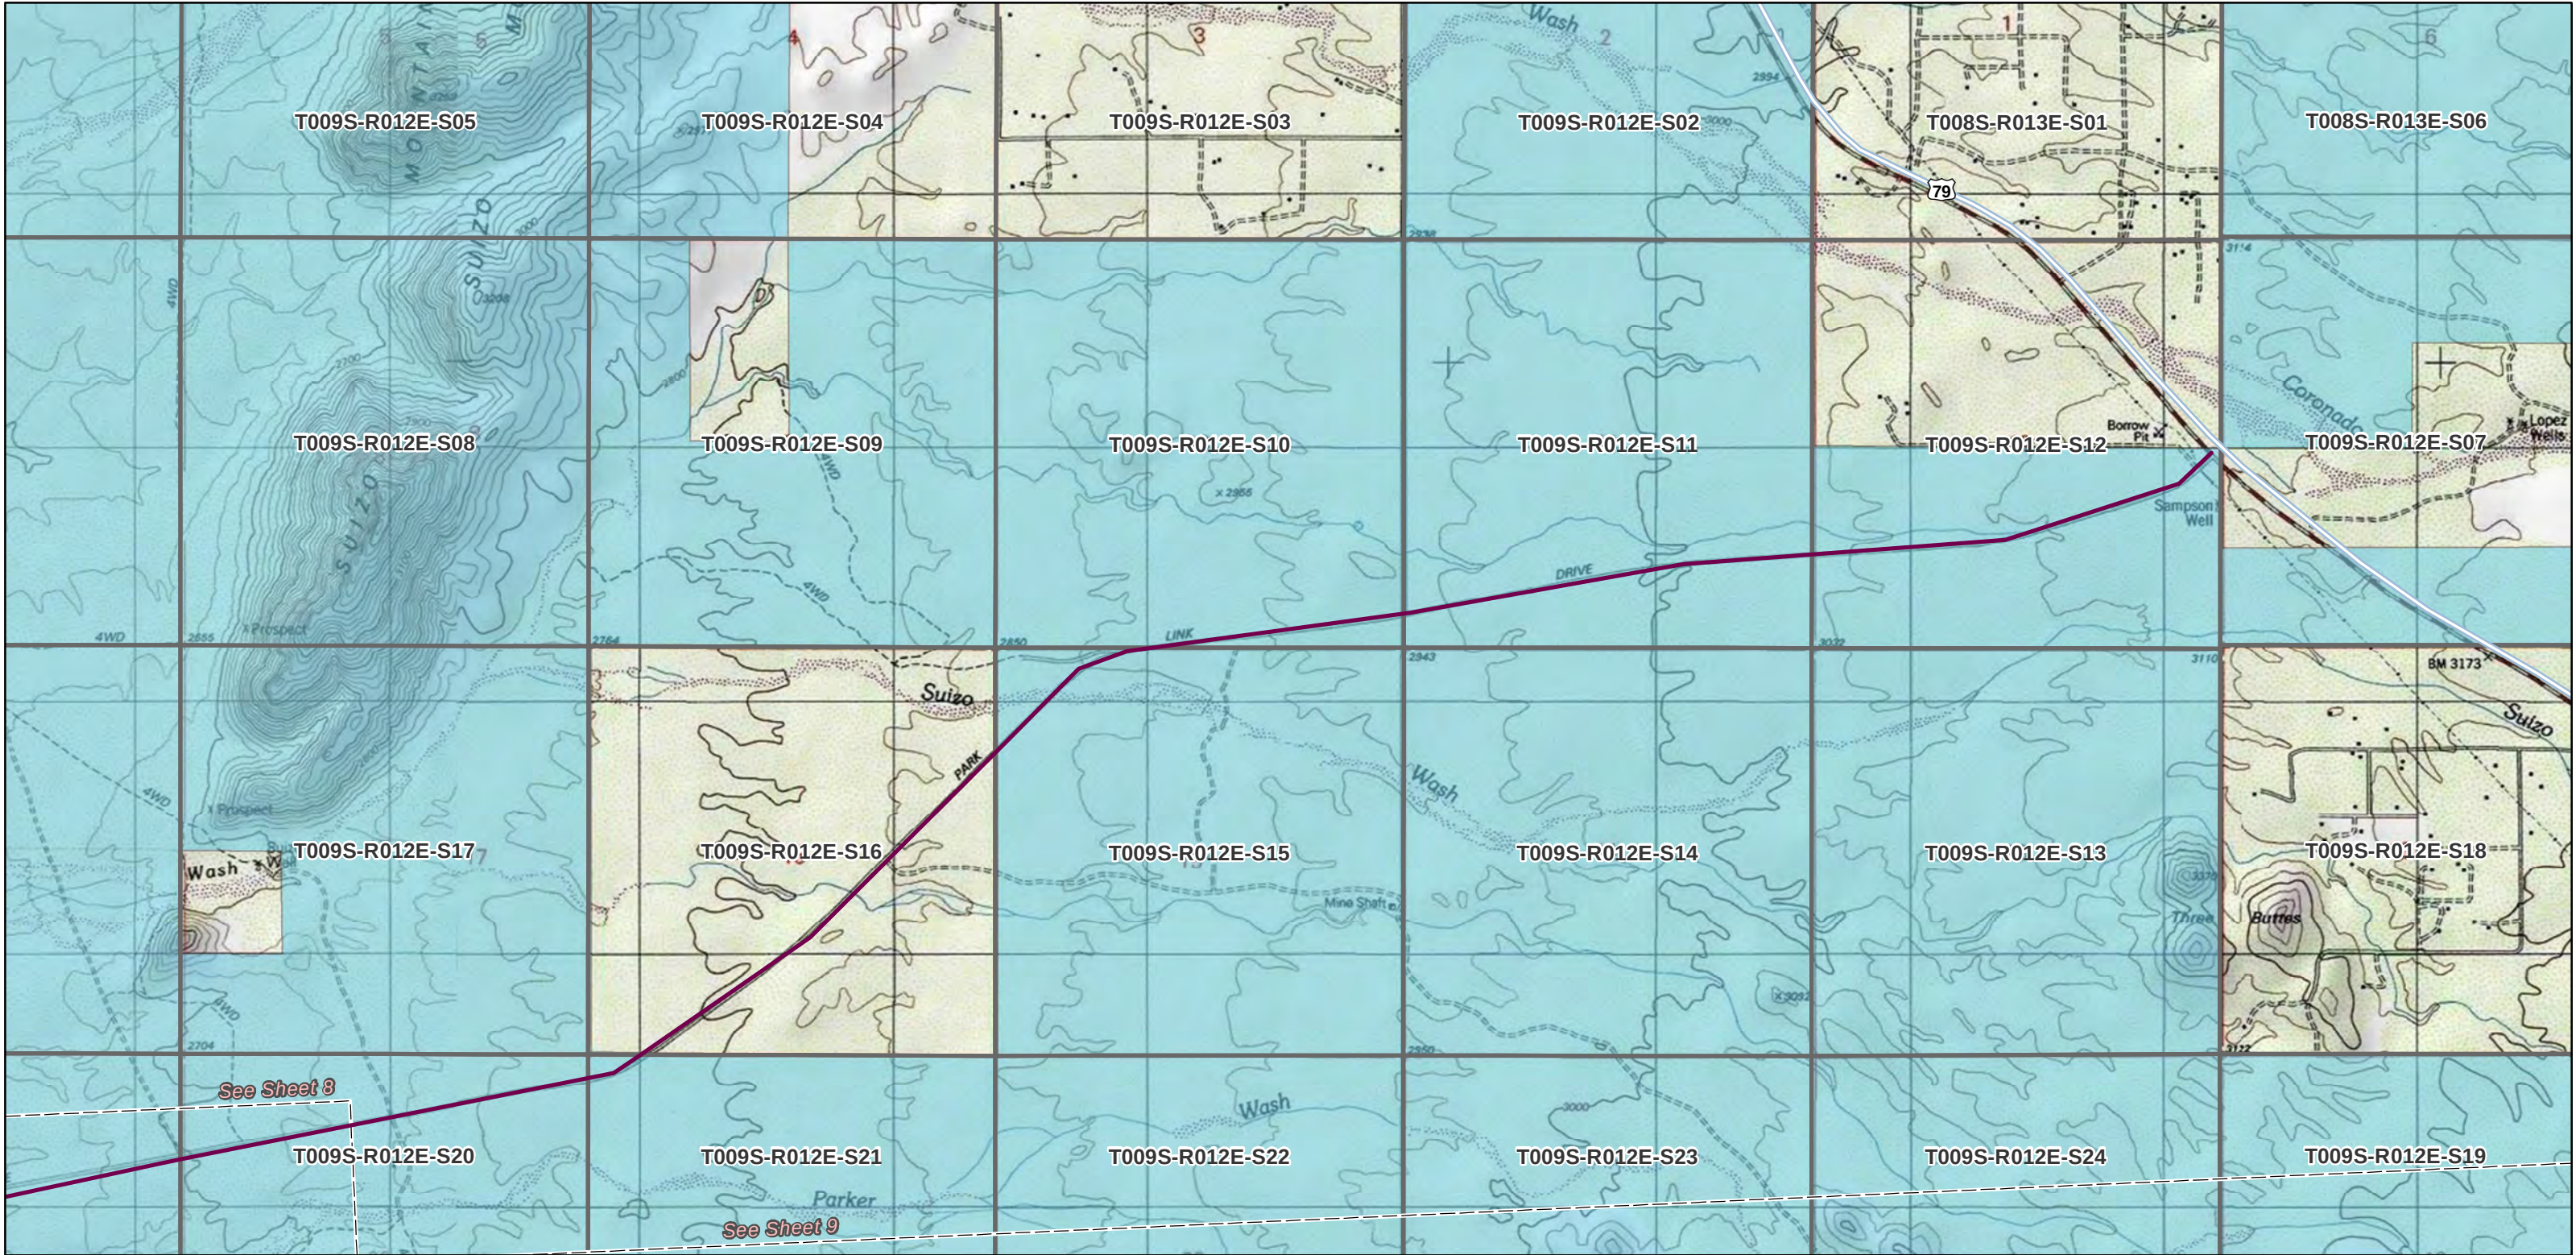

Project Features

- Centerline
- Milepost
- Structure
- Sheet Boundary Matchline

Administrative Features

- Township-Range-Section
- BLM Field Office Boundary
- County Boundary

Land Ownership

- State Land
- Private / Other

Transportation Features

- Interstate Highway
- U.S. Highway
- State Highway
- Railroad

Access Types

- Existing (unpaved) - Improvement Required, Permanent
- Existing (unpaved) - No Improvement Required, Permanent
- Existing (unpaved) - No Improvement Required, Temporary
- Existing Paved Road, Permanent
- New Road, Permanent
- New Road, Temporary


Note: Locations of temporary work areas outside of the 400-foot-wide granted right-of-way are shown in the electronic file provided with this right-of-way application

PRELIMINARY NOT FOR CONSTRUCTION

SunZia Southwest Transmission Project
RIGHT-OF-WAY GRANT
AZ A-35058 & NM-114438
Preliminary Access Road Plan
Tucson Field Office
Sheet 10 of 38

0 2,000 Feet

Page A2-126 SunZia
Date: 12/14/2020

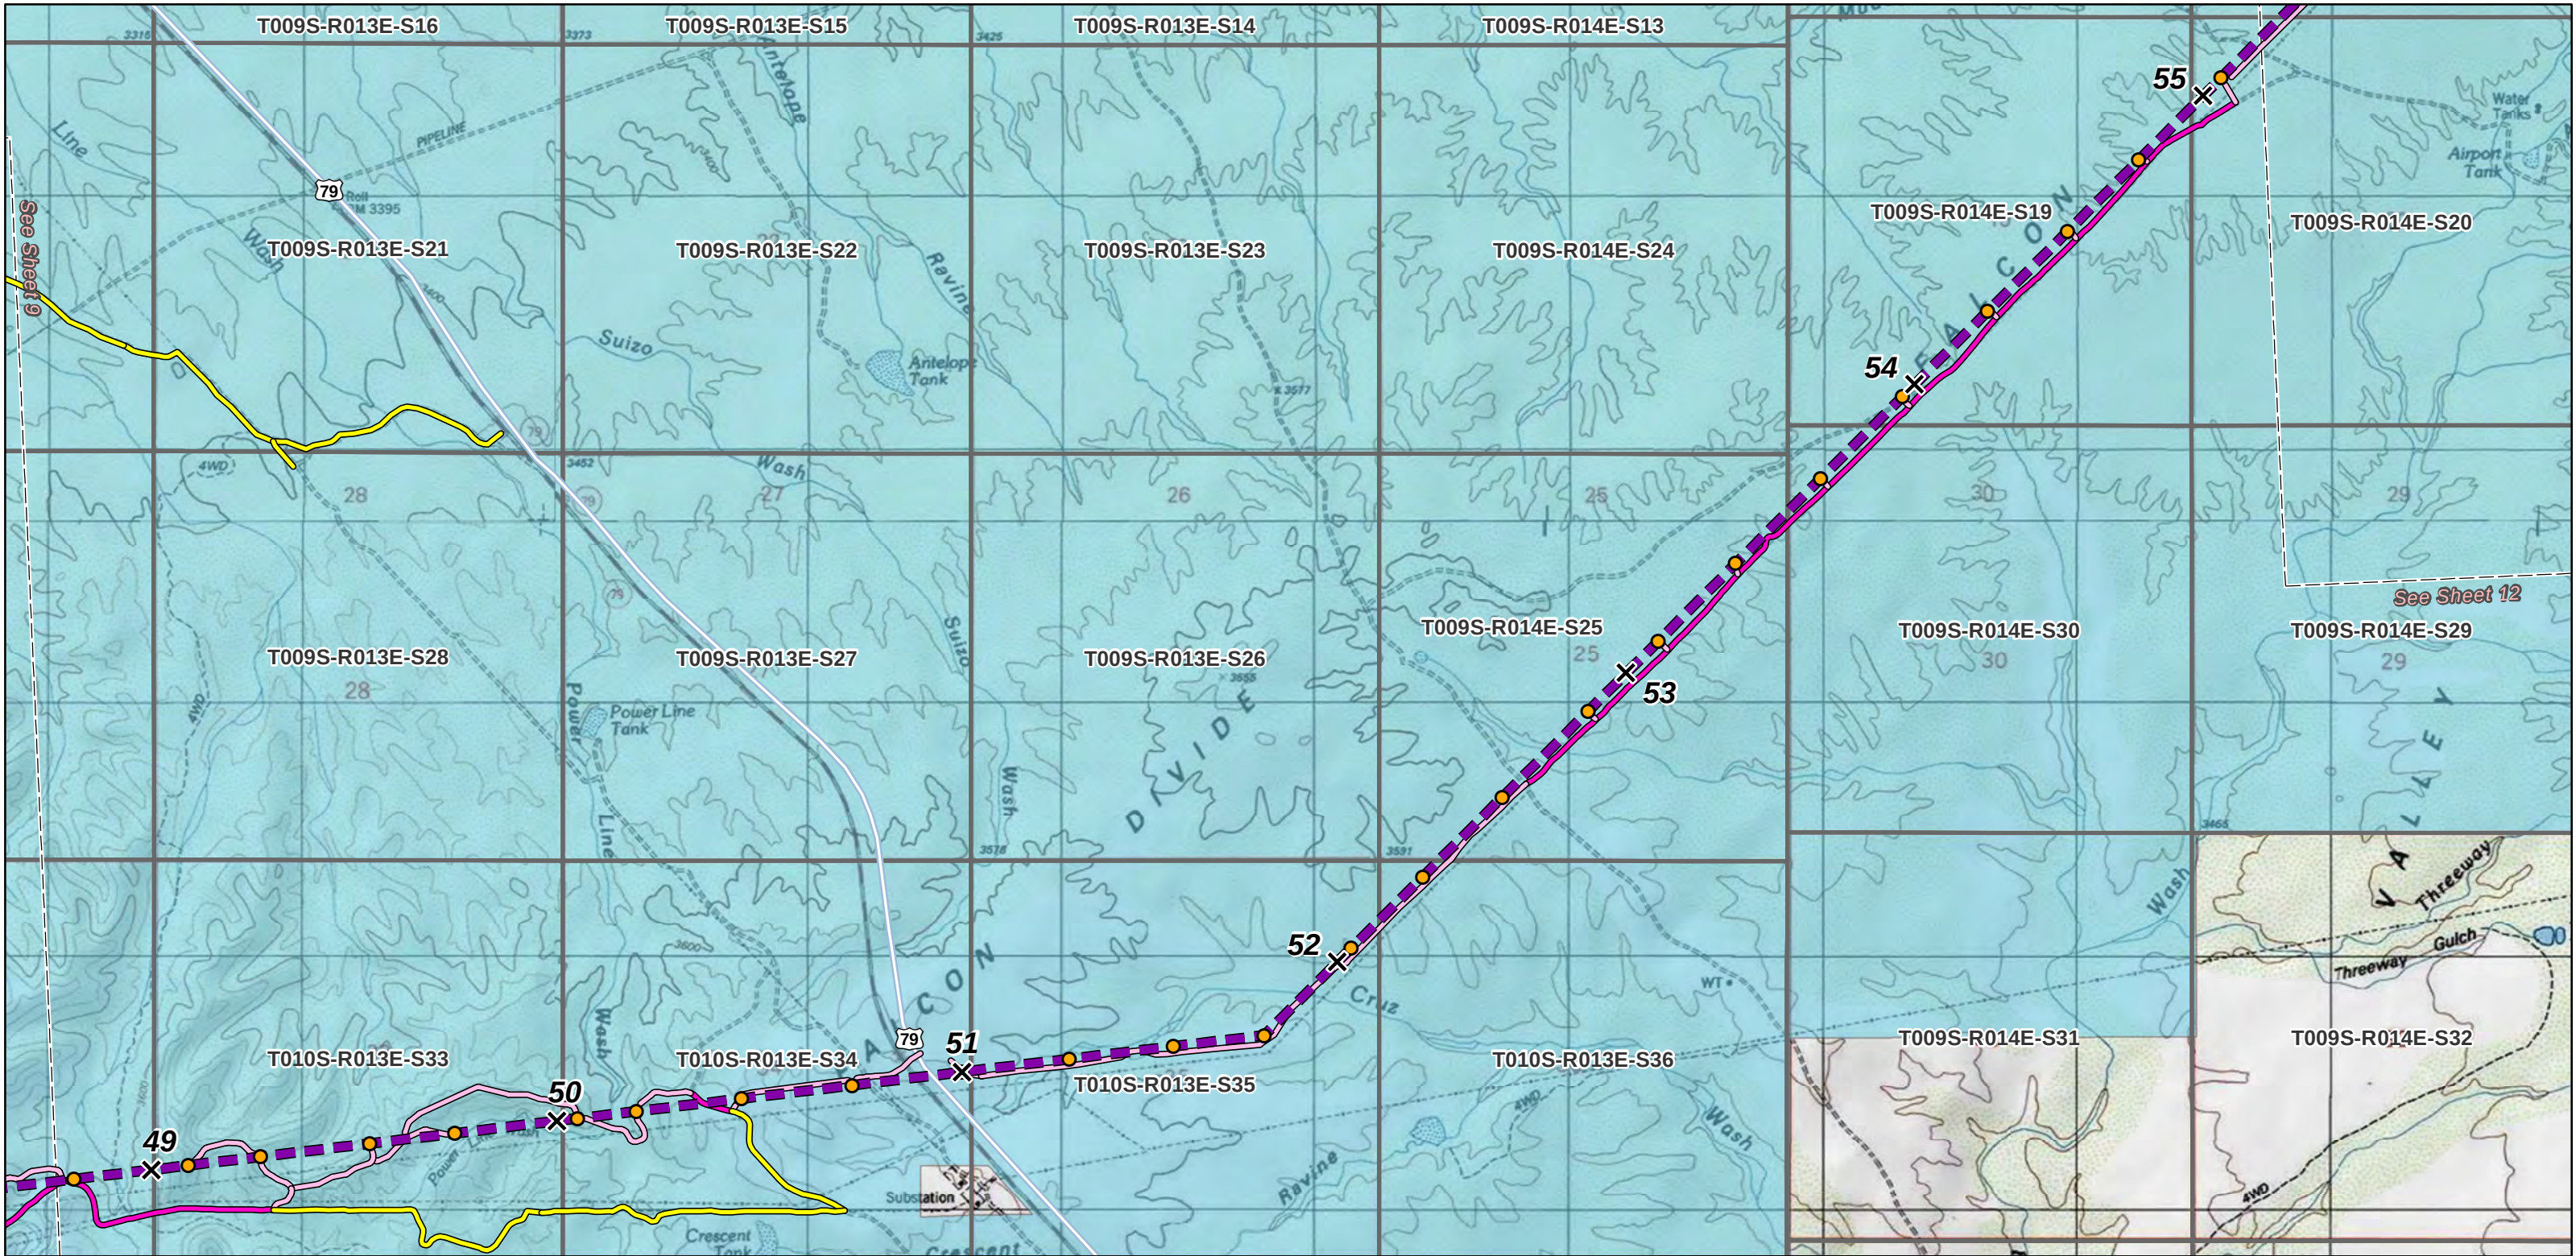

Project Features

- Centerline
- Milepost
- Structure
- Sheet Boundary Matchline

Administrative Features

- Township-Range-Section
- BLM Field Office Boundary
- County Boundary

Land Ownership

- State Land
- Private / Other

Transportation Features


- Interstate Highway
- U.S. Highway
- State Highway
- Railroad

Access Types

- Existing (unpaved) - Improvement Required, Permanent
- Existing (unpaved) - No Improvement Required, Permanent
- Existing (unpaved) - No Improvement Required, Temporary
- Existing Paved Road, Permanent
- New Road, Permanent
- New Road, Temporary

Note: Locations of temporary work areas outside of the 400-foot-wide granted right-of-way are shown in the electronic file provided with this right-of-way application


PRELIMINARY NOT FOR CONSTRUCTION

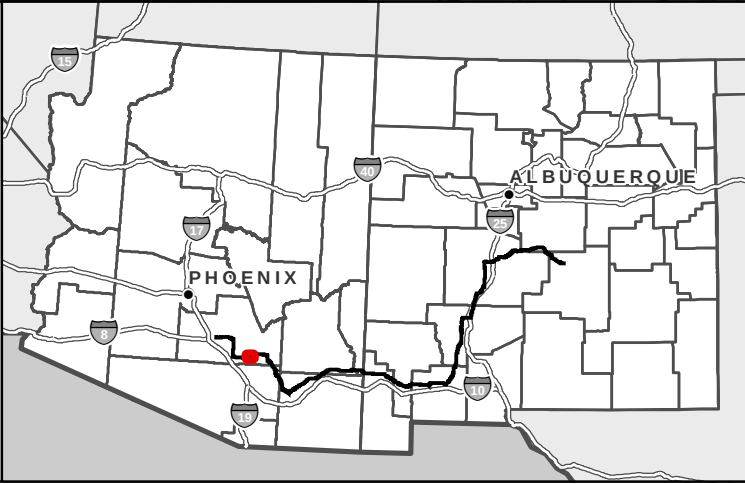

SunZia Southwest Transmission Project
RIGHT-OF-WAY GRANT
AZ A-35058 & NM-114438
Preliminary Access Road Plan *upd*
Tucson Field Office
Sheet 11 of 38

0 2,000
Feet

Page A2-127 SunZia
Date: 12/14/2020

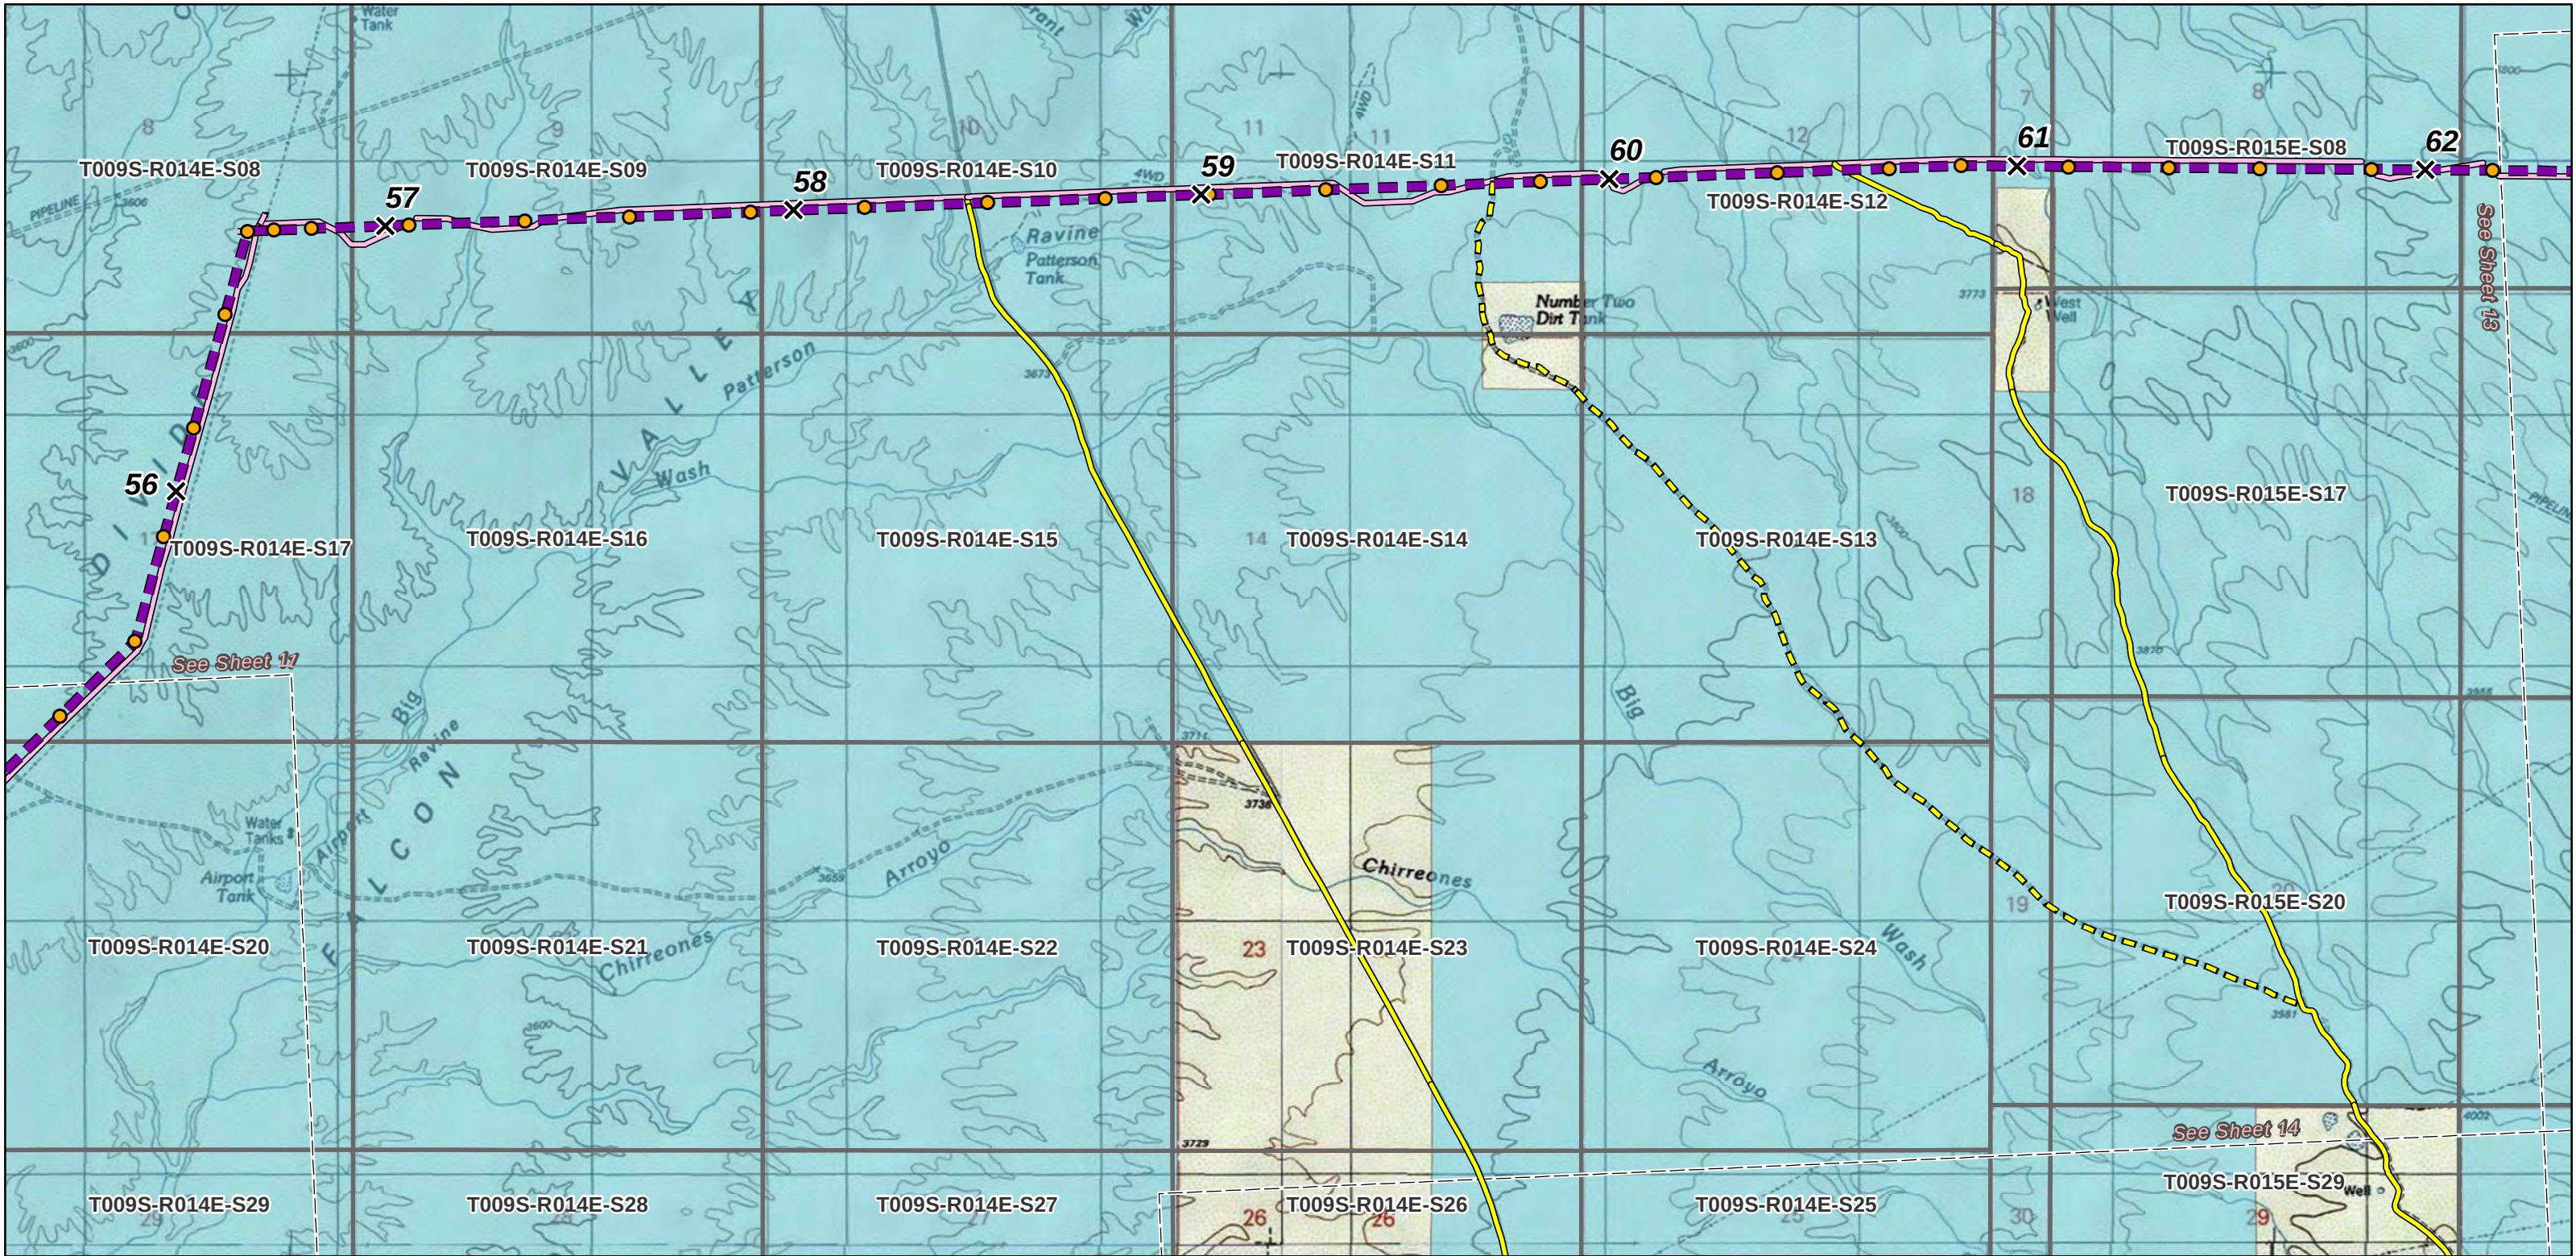


Project Features	Administrative Features	Transportation Features	Access Types	
Centerline	Township-Range-Section	Interstate Highway	Existing (unpaved) - Improvement Required, Permanent	Existing (unpaved) - No Improvement Required, Temporary
Milepost	BLM Field Office Boundary	U.S. Highway	Existing (unpaved) - No Improvement Required, Permanent	Existing Paved Road, Permanent
Structure	County Boundary	State Highway	New Road, Permanent	New Road, Temporary
Sheet Boundary Matchline	Land Ownership	Railroad		
	State Land			
	Private / Other			

PRELIMINARY NOT FOR CONSTRUCTION

SunZia Southwest Transmission Project
RIGHT-OF-WAY GRANT
AZ A-35058 & NM-114438
Preliminary Access Road Plan *upd*
Tucson Field Office
Sheet 12 of 38

0 2,000
Feet

Page A2-128 SunZia
Date: 12/14/2020

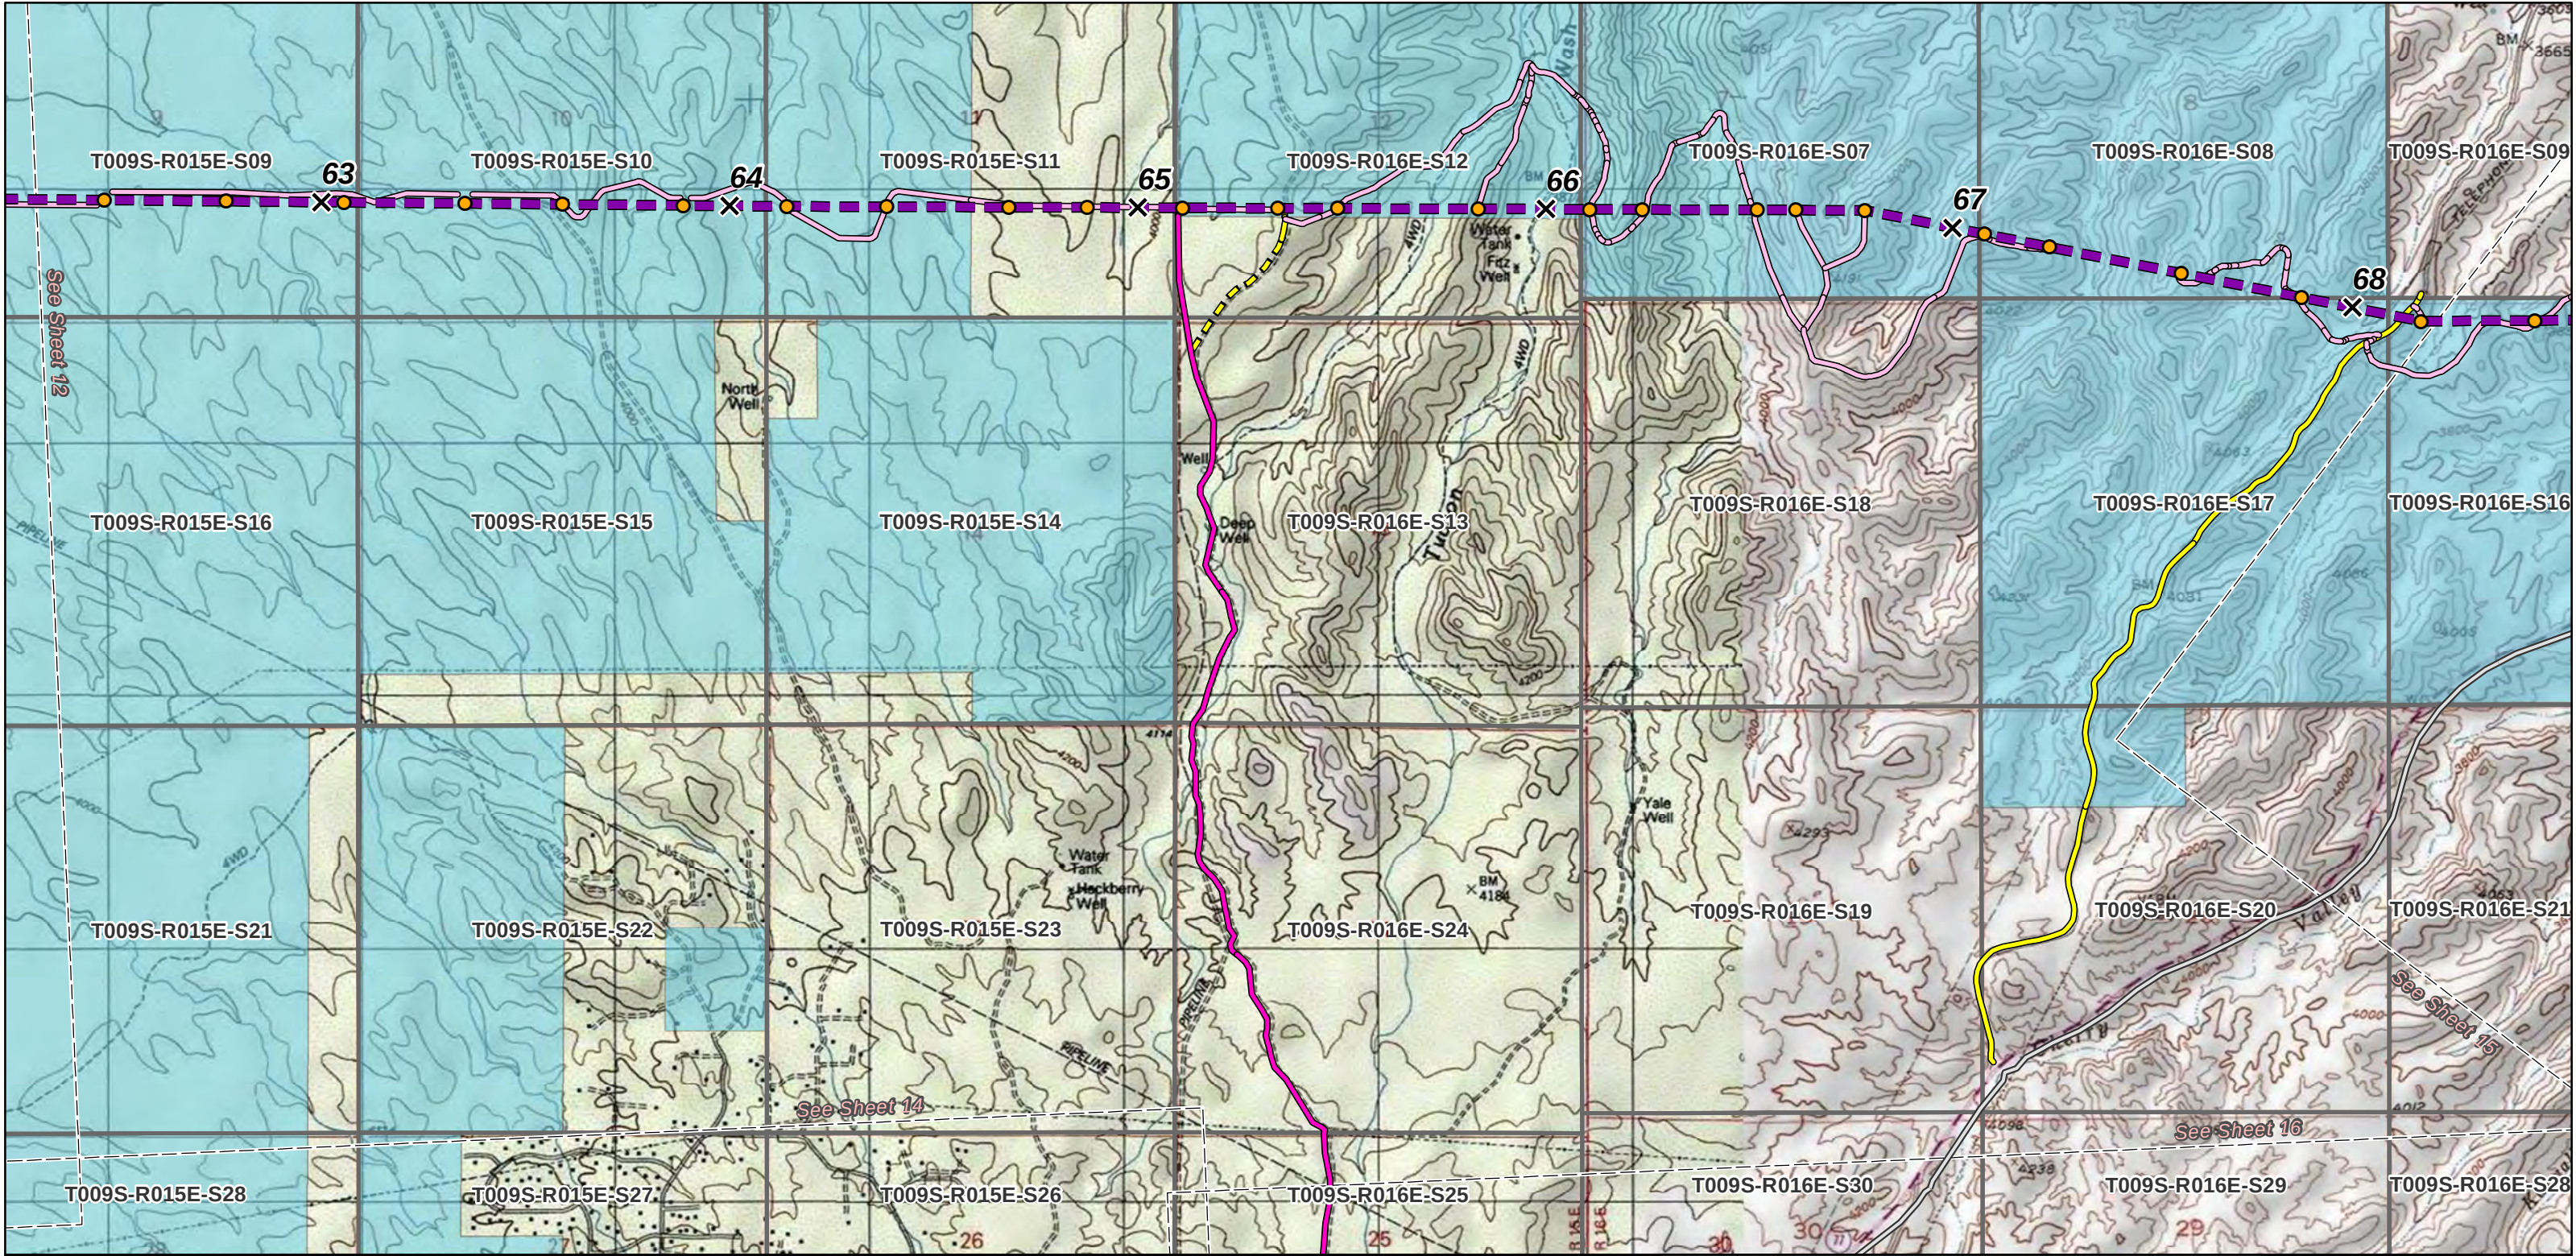

Project Features

- Centerline
- Milepost
- Structure
- Sheet Boundary Matchline

Administrative Features

- Township-Range-Section
- BLM Field Office Boundary
- County Boundary

Land Ownership

- State Land
- Private / Other

Transportation Features


- Interstate Highway
- U.S. Highway
- State Highway
- Railroad

Access Types

- Existing (unpaved) - Improvement Required, Permanent
- Existing (unpaved) - No Improvement Required, Permanent
- Existing (unpaved) - No Improvement Required, Temporary
- Existing Paved Road, Permanent
- New Road, Permanent
- New Road, Temporary

Note: Locations of temporary work areas outside of the 400-foot-wide granted right-of-way are shown in the electronic file provided with this right-of-way application


PRELIMINARY NOT FOR CONSTRUCTION

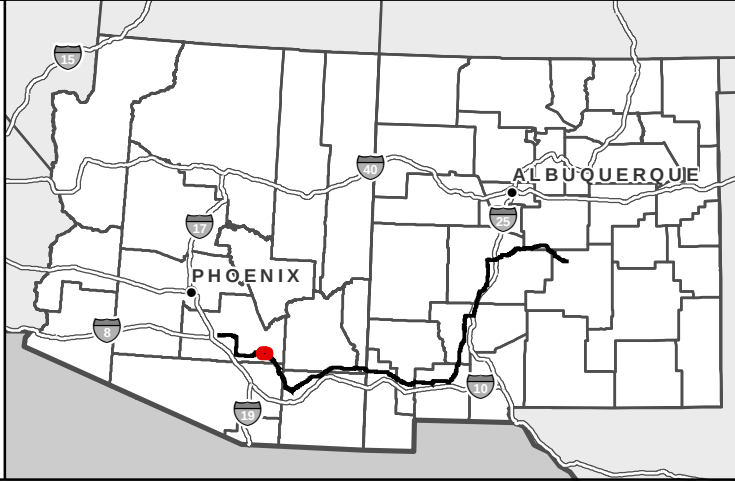

SunZia Southwest Transmission Project
RIGHT-OF-WAY GRANT
AZ A-35058 & NM-114438
Preliminary Access Road Plan *upd*
Tucson Field Office
Sheet 13 of 38

0 2,000
Feet

Page A2-129 SunZia
Date: 12/14/2020

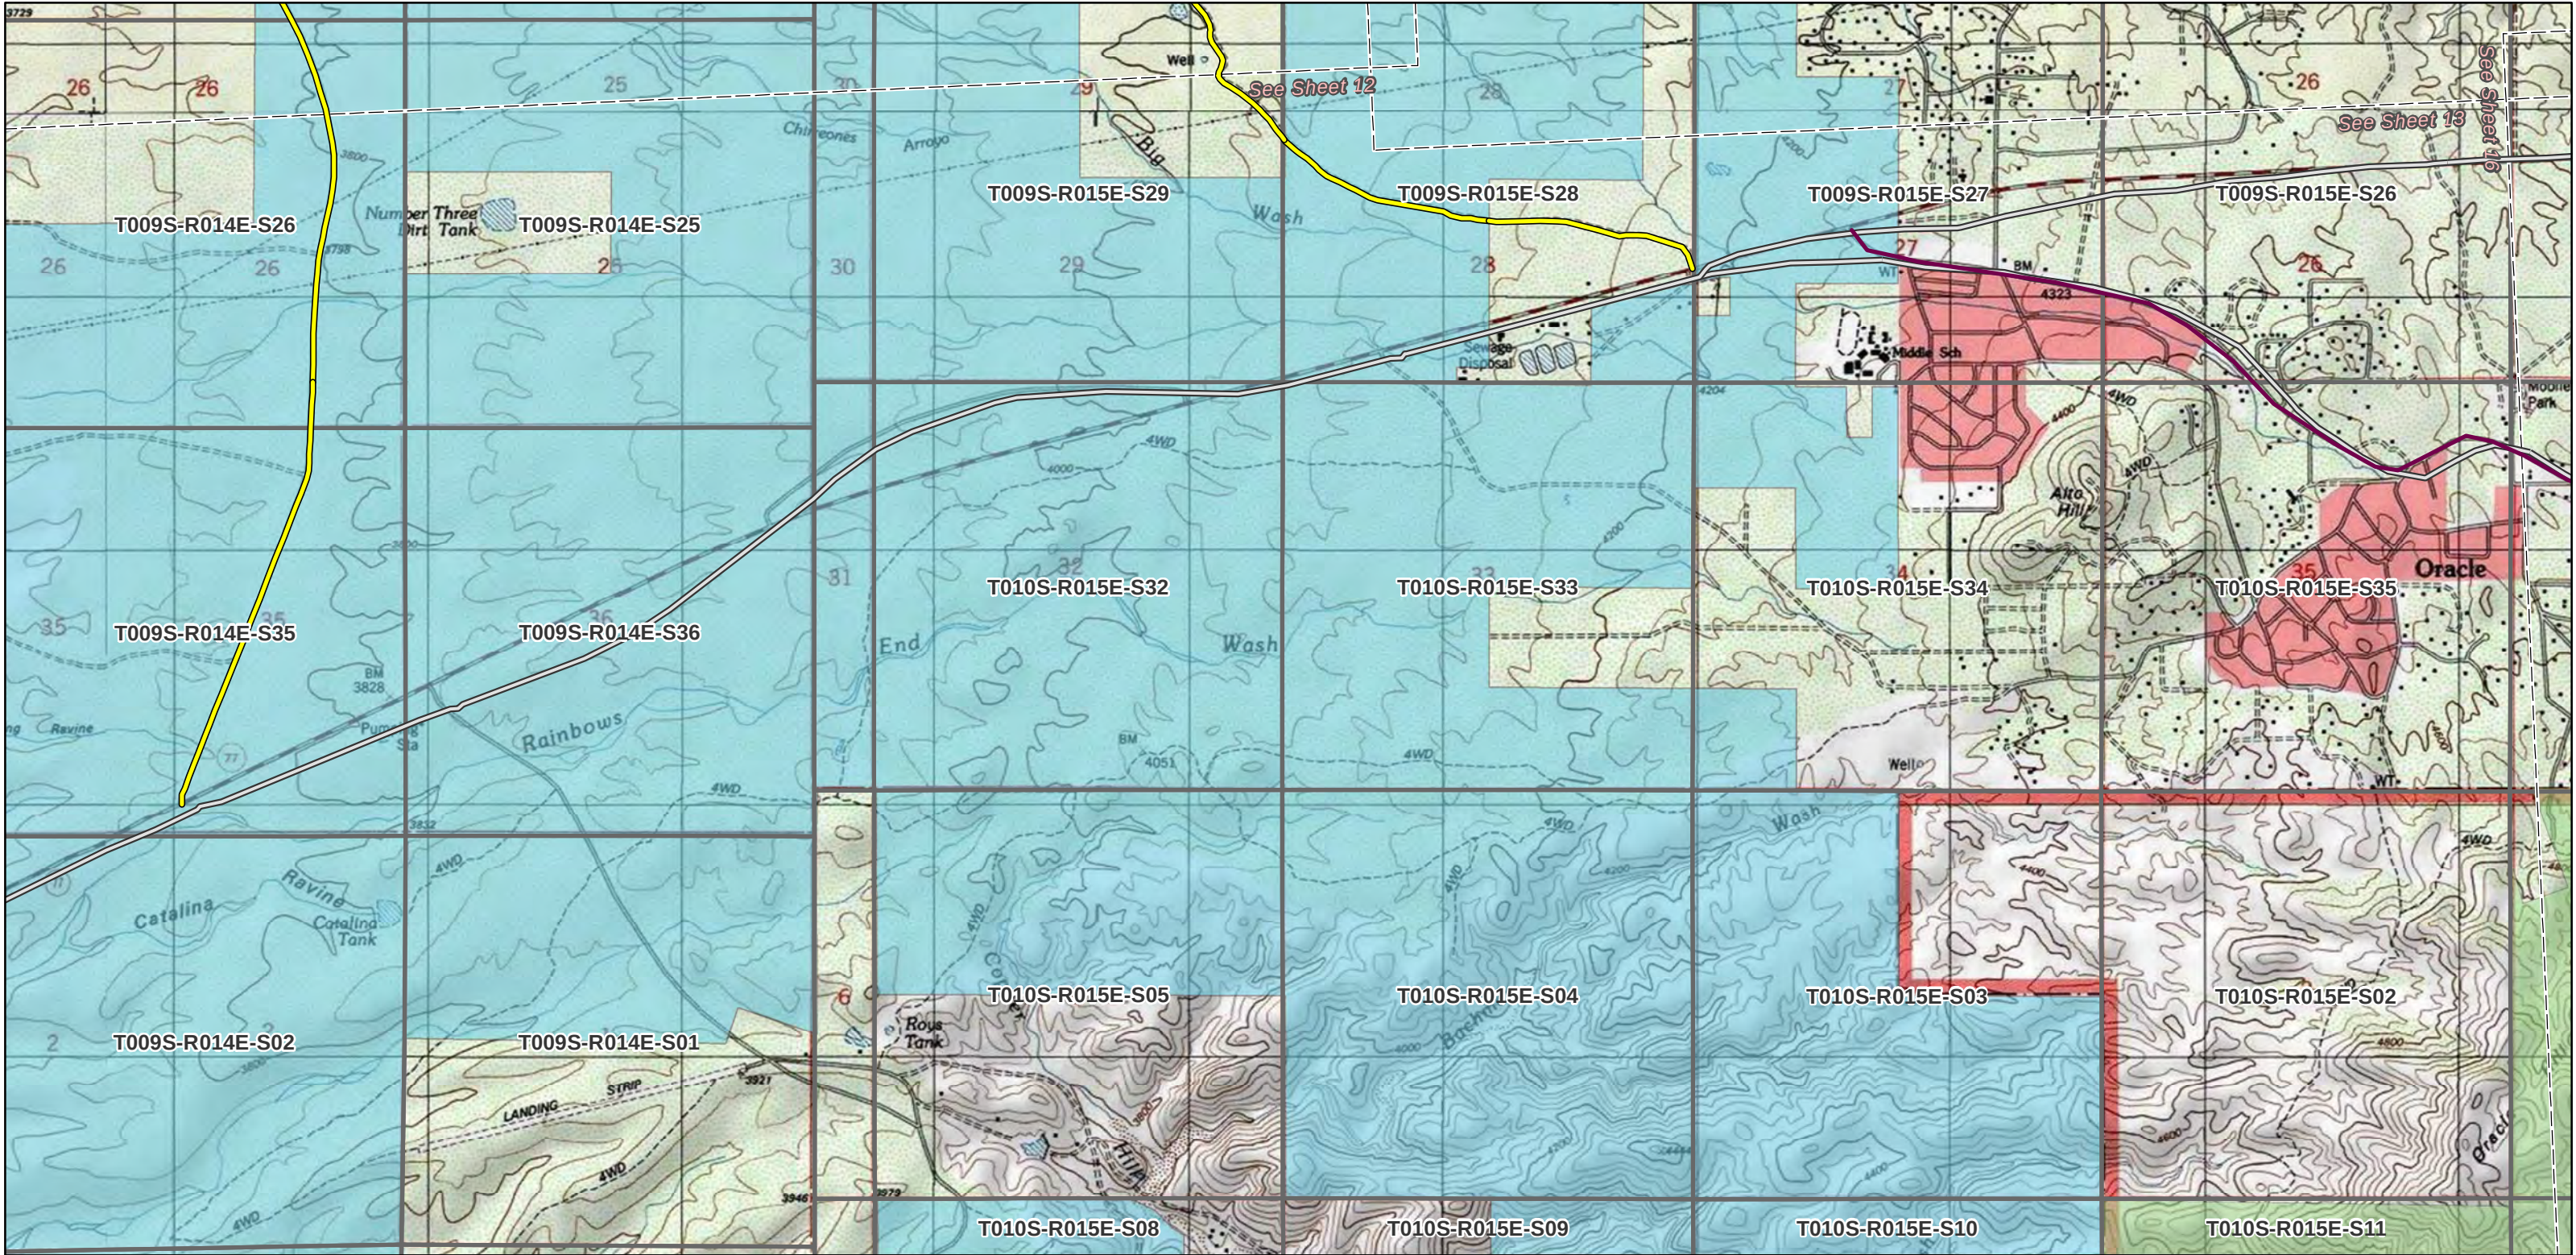

Project Features

- Centerline
- Milepost
- Structure
- Sheet Boundary Matchline

Administrative Features

- Township-Range-Section
- BLM Field Office Boundary
- County Boundary

Land Ownership

- U.S. Forest Service
- State Land
- Private / Other

Transportation Features

- Interstate Highway
- U.S. Highway
- State Highway
- Railroad

Access Types

- Existing (unpaved) - Improvement Required, Permanent
- Existing (unpaved) - No Improvement Required, Permanent
- Existing (unpaved) - No Improvement Required, Temporary
- Existing Paved Road, Permanent
- New Road, Permanent
- New Road, Temporary


Note: Locations of temporary work areas outside of the 400-foot-wide granted right-of-way are shown in the electronic file provided with this right-of-way application

PRELIMINARY NOT FOR CONSTRUCTION

SunZia Southwest Transmission Project
RIGHT-OF-WAY GRANT
AZ A-35058 & NM-114438
Preliminary Access Road Plan up
Tucson Field Office
Sheet 14 of 38

0 2,000 Feet

Page A2-130 SunZia
Date: 12/14/2020

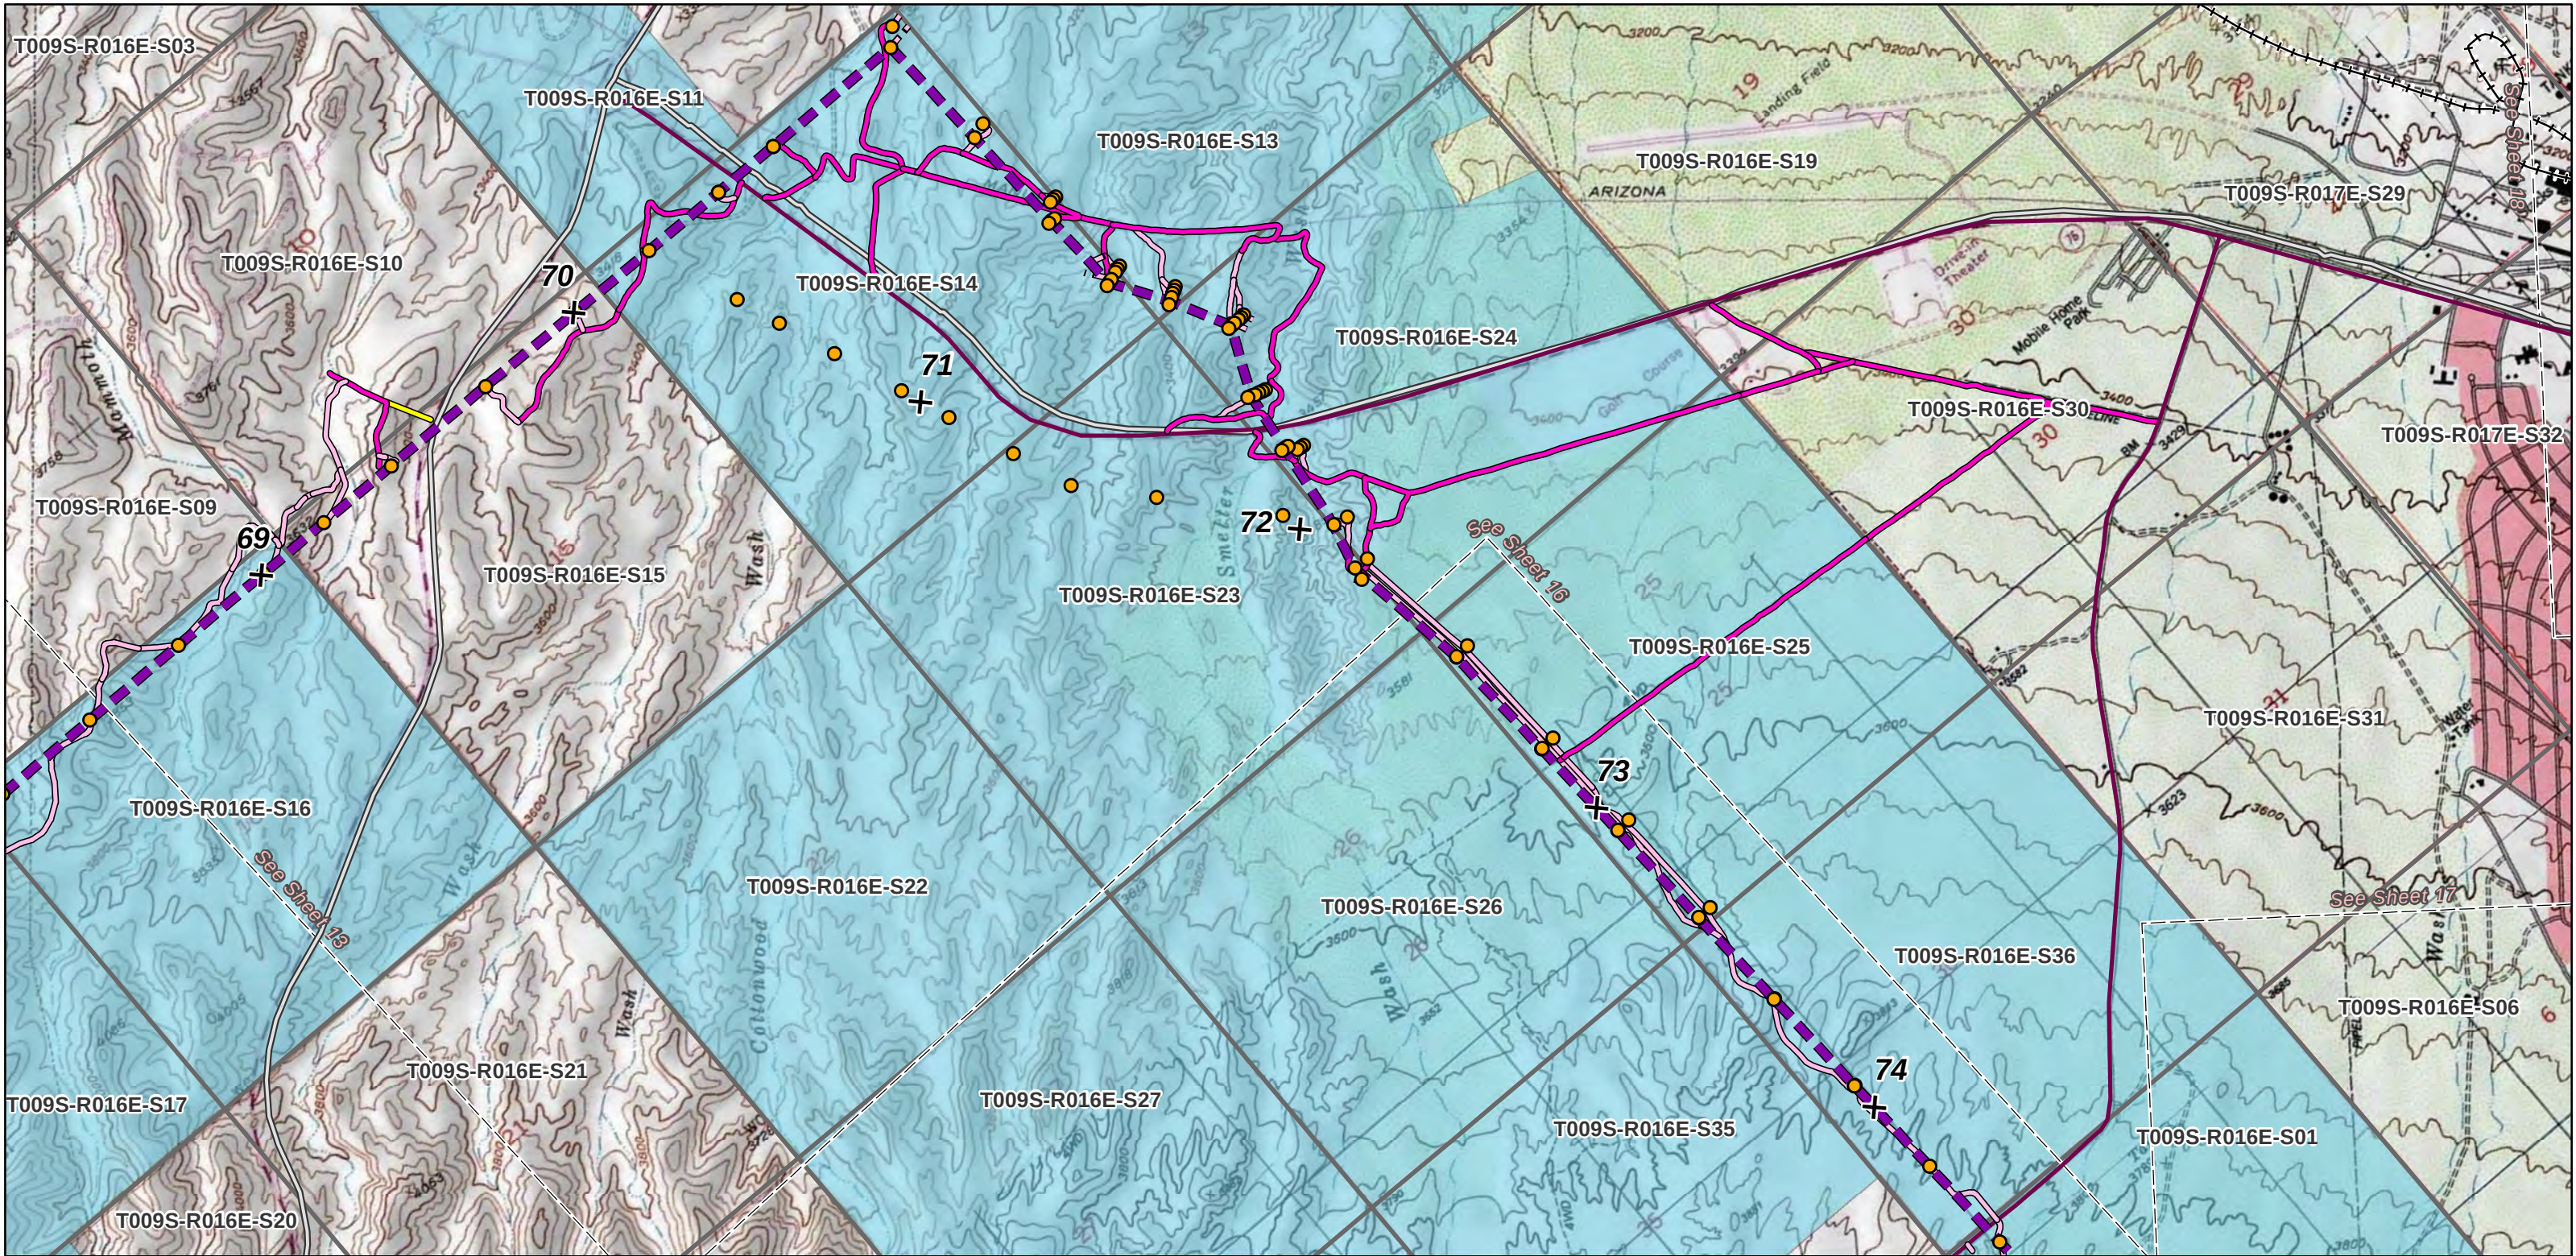

Project Features

- Centerline
- Milepost
- Structure
- Sheet Boundary Matchline

Administrative Features

- Township-Range-Section
- BLM Field Office Boundary
- County Boundary

Land Ownership

- State Land
- Private / Other

Transportation Features

- Interstate Highway
- U.S. Highway
- State Highway
- Railroad

Access Types

- Existing (unpaved) - Improvement Required, Permanent
- Existing (unpaved) - No Improvement Required, Permanent
- Existing (unpaved) - No Improvement Required, Temporary
- Existing Paved Road, Permanent
- New Road, Permanent
- New Road, Temporary


Note: Locations of temporary work areas outside of the 400-foot-wide granted right-of-way are shown in the electronic file provided with this right-of-way application

PRELIMINARY NOT FOR CONSTRUCTION

SunZia Southwest Transmission Project
RIGHT-OF-WAY GRANT
AZ A-35058 & NM-114438
Preliminary Access
Road Plan *upd*
Tucson Field Office
Sheet 15 of 38

0 2,000
Feet

Page A2-131 SunZia
Date: 12/14/2020

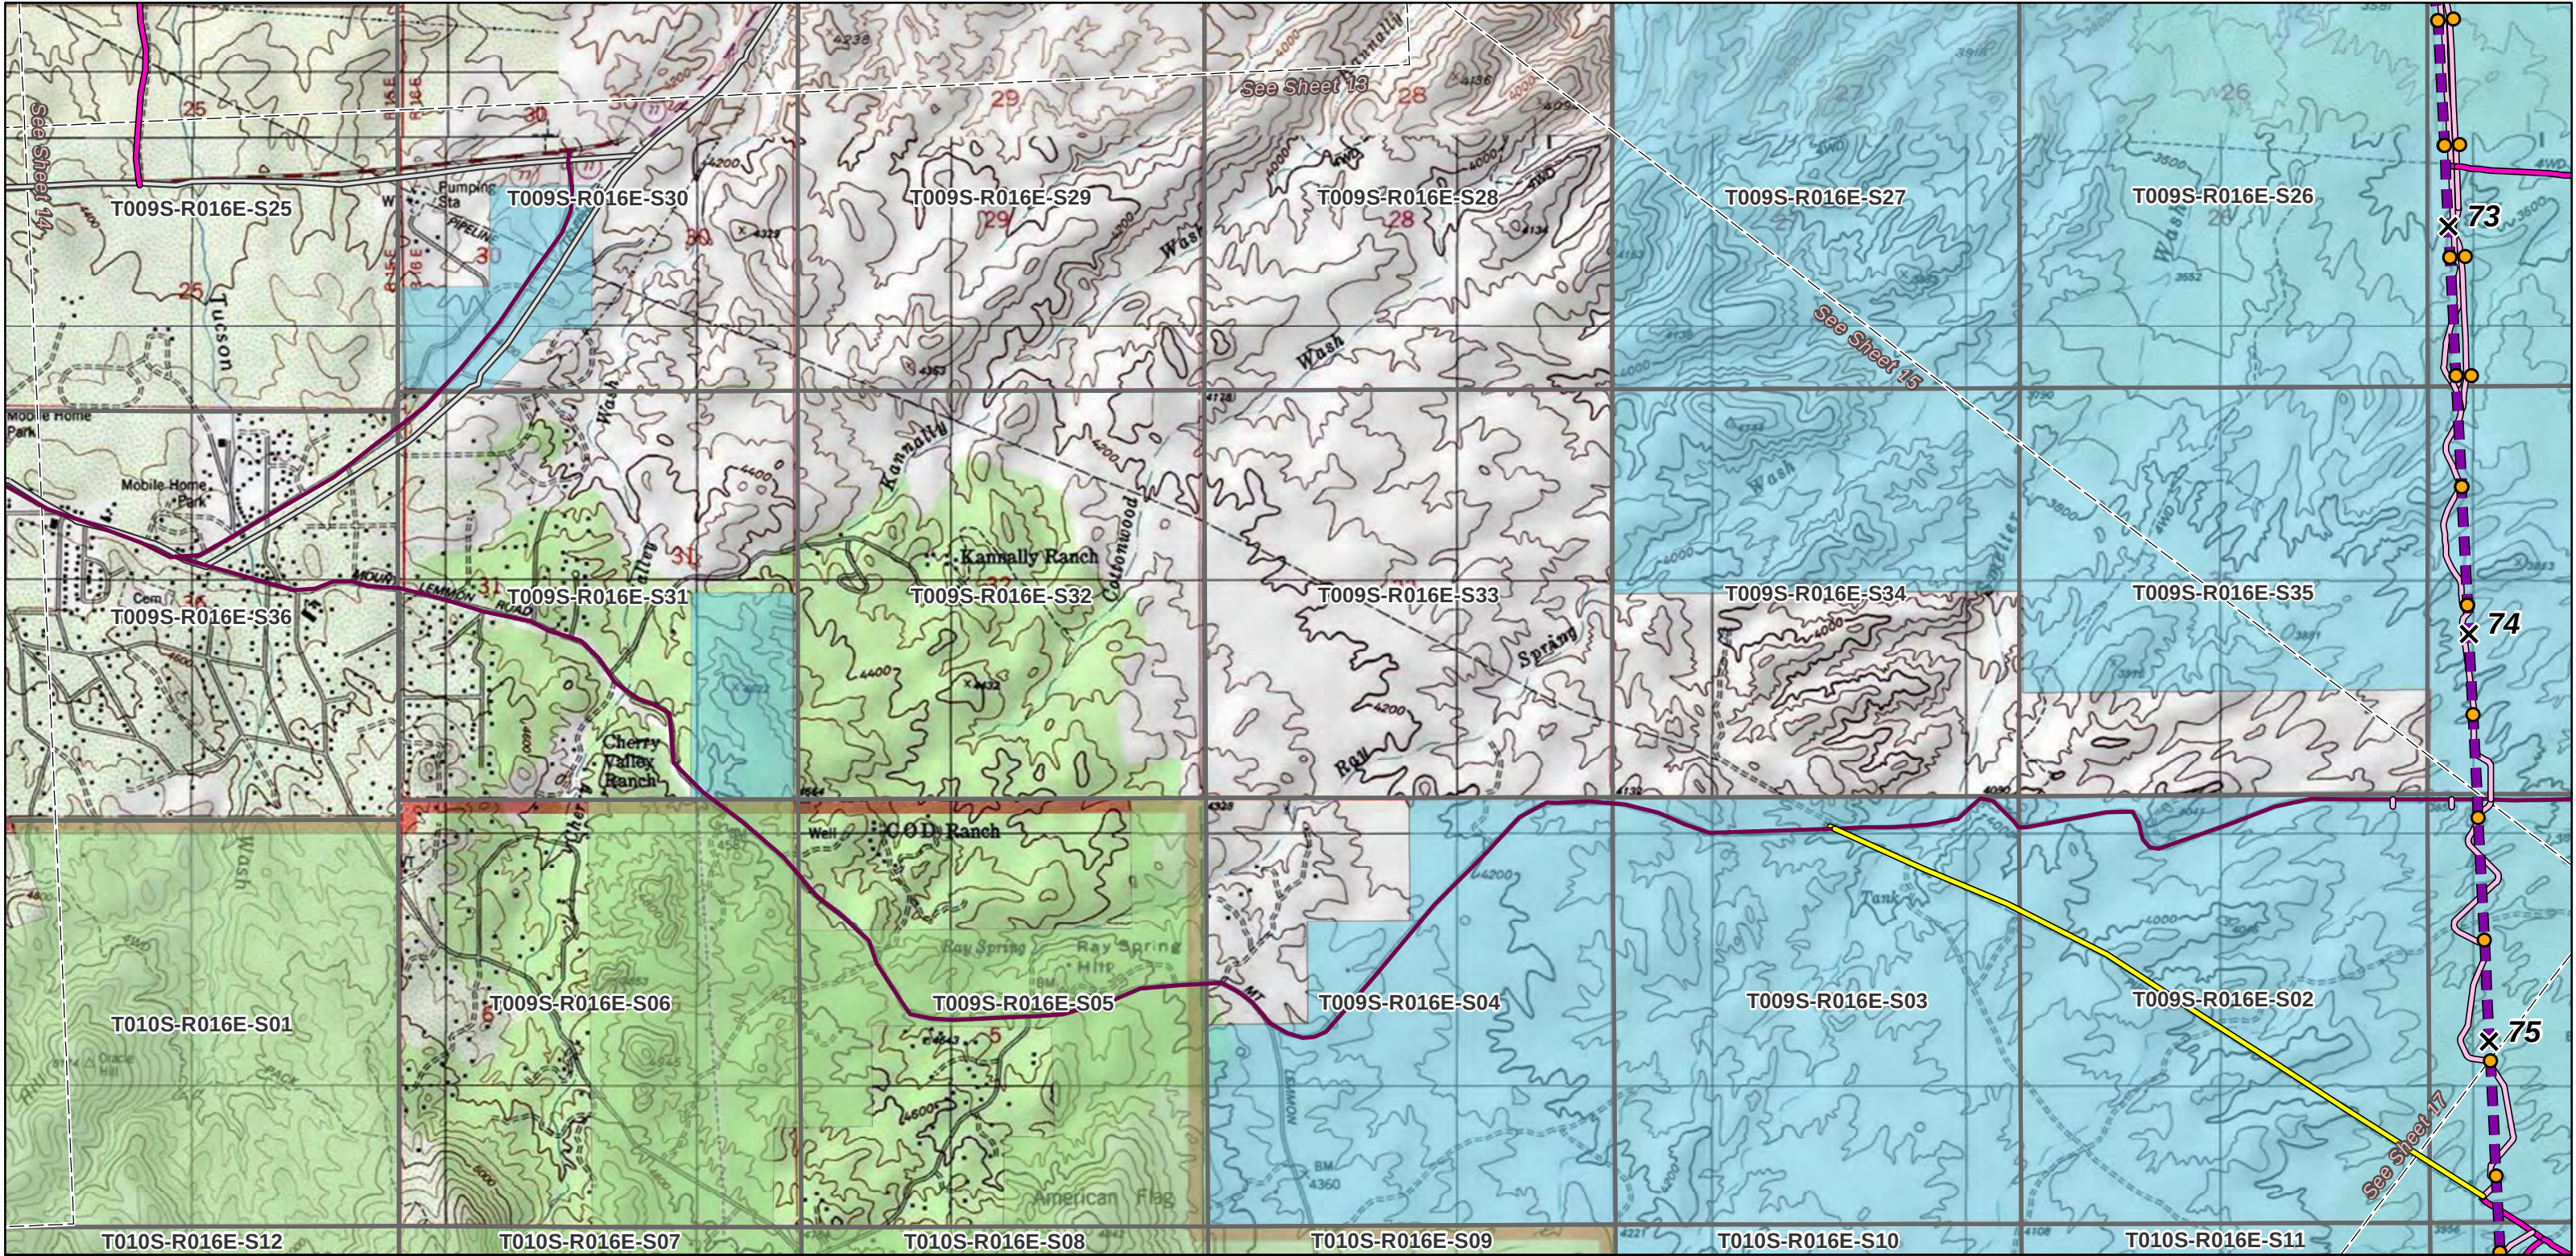

Project Features

- Centerline
- Milepost
- Structure
- Sheet Boundary Matchline

Administrative Features

- Township-Range-Section
- BLM Field Office Boundary
- County Boundary
- Land Ownership**
 - U.S. Forest Service
 - State Land
 - Private / Other

Transportation Features

- Interstate Highway
- U.S. Highway
- State Highway
- Railroad

Access Types


Existing (unpaved) - Improvement Required, Permanent	Existing (unpaved) - No Improvement Required, Temporary
Existing (unpaved) - No Improvement Required, Permanent	Existing Paved Road, Permanent
	New Road, Permanent
	New Road, Temporary

Note: Locations of temporary work areas outside of the 400-foot-wide granted right-of-way are shown in the electronic file provided with this right-of-way application

PRELIMINARY NOT FOR CONSTRUCTION

SunZia Southwest Transmission Project
RIGHT-OF-WAY GRANT
AZ A-35058 & NM-114438
Preliminary Access Road Plan *upd*
Tucson Field Office
Sheet 16 of 38

Page A2-132 SunZia
Date: 12/14/2020

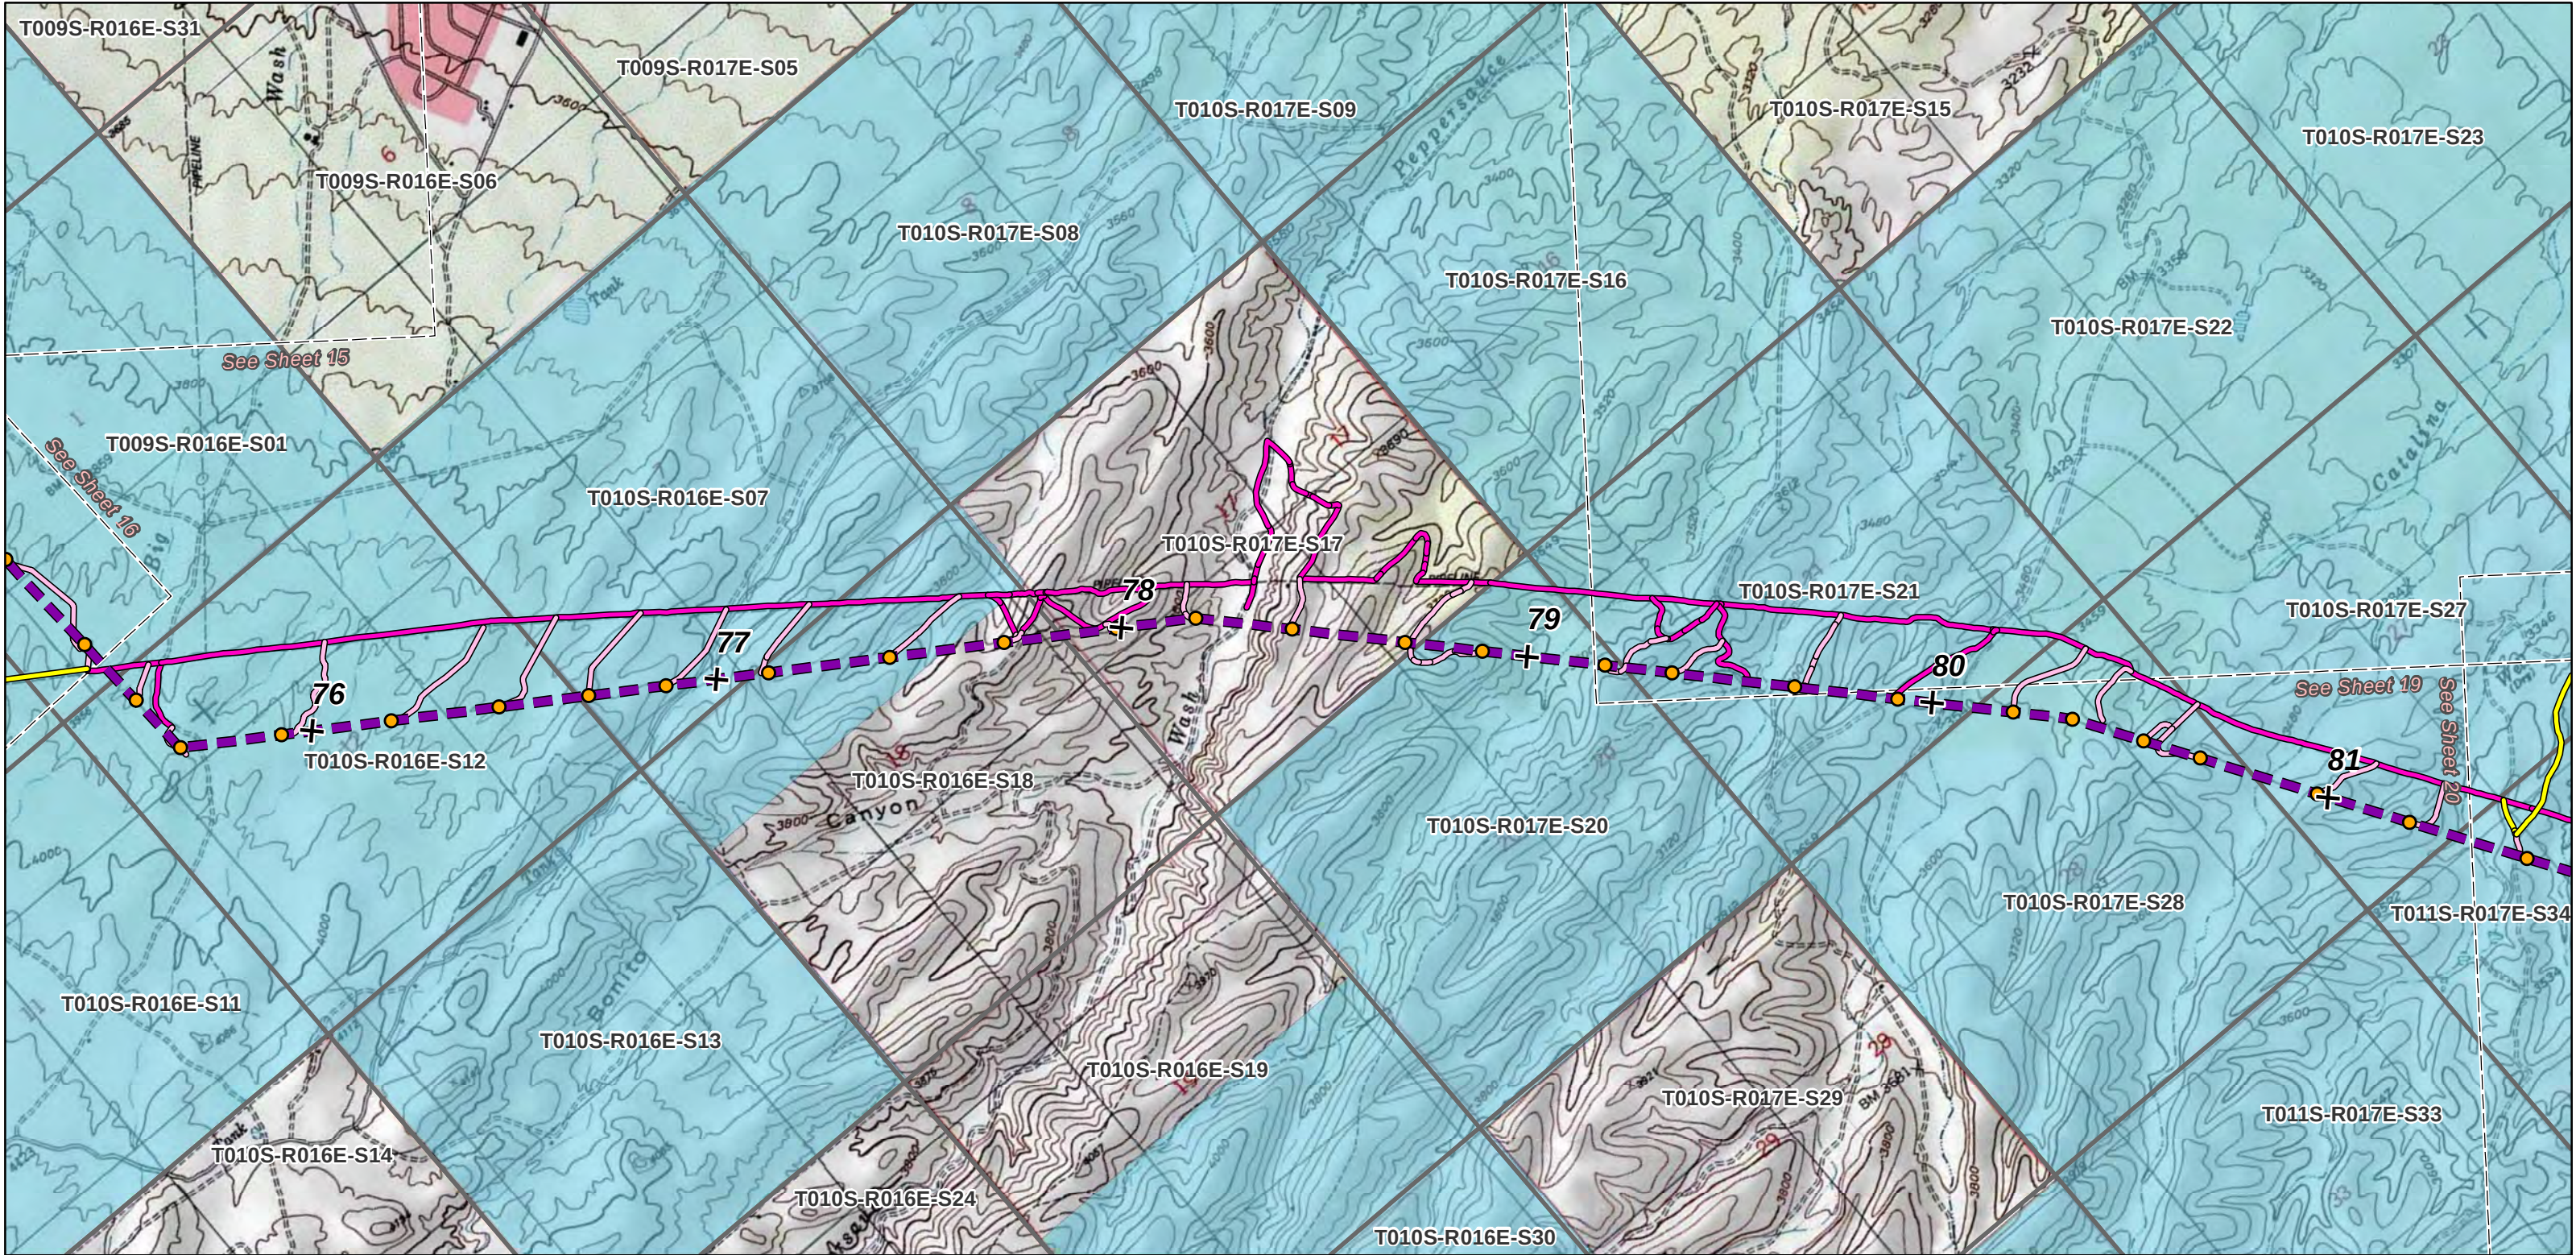

Project Features

- Centerline
- Milepost
- Structure
- Sheet Boundary Matchline

Administrative Features

- Township-Range-Section
- BLM Field Office Boundary
- County Boundary

Land Ownership

- State Land
- Private / Other

Transportation Features

- Interstate Highway
- U.S. Highway
- State Highway
- Railroad

Access Types

- Existing (unpaved) - Improvement Required, Permanent
- Existing (unpaved) - No Improvement Required, Permanent
- Existing (unpaved) - No Improvement Required, Temporary
- Existing Paved Road, Permanent
- New Road, Permanent
- New Road, Temporary

Note: Locations of temporary work areas outside of the 400-foot-wide granted right-of-way are shown in the electronic file provided with this right-of-way application

PRELIMINARY NOT FOR CONSTRUCTION


PHOENIX

ALBUQUERQUE

SunZia Southwest Transmission Project
RIGHT-OF-WAY GRANT
AZ A-35058 & NM-114438
Preliminary Access Road Plan *upd*
Tucson Field Office
Sheet 17 of 38

0 2,000
Feet

Page A2-133 SunZia
Date: 12/14/2020

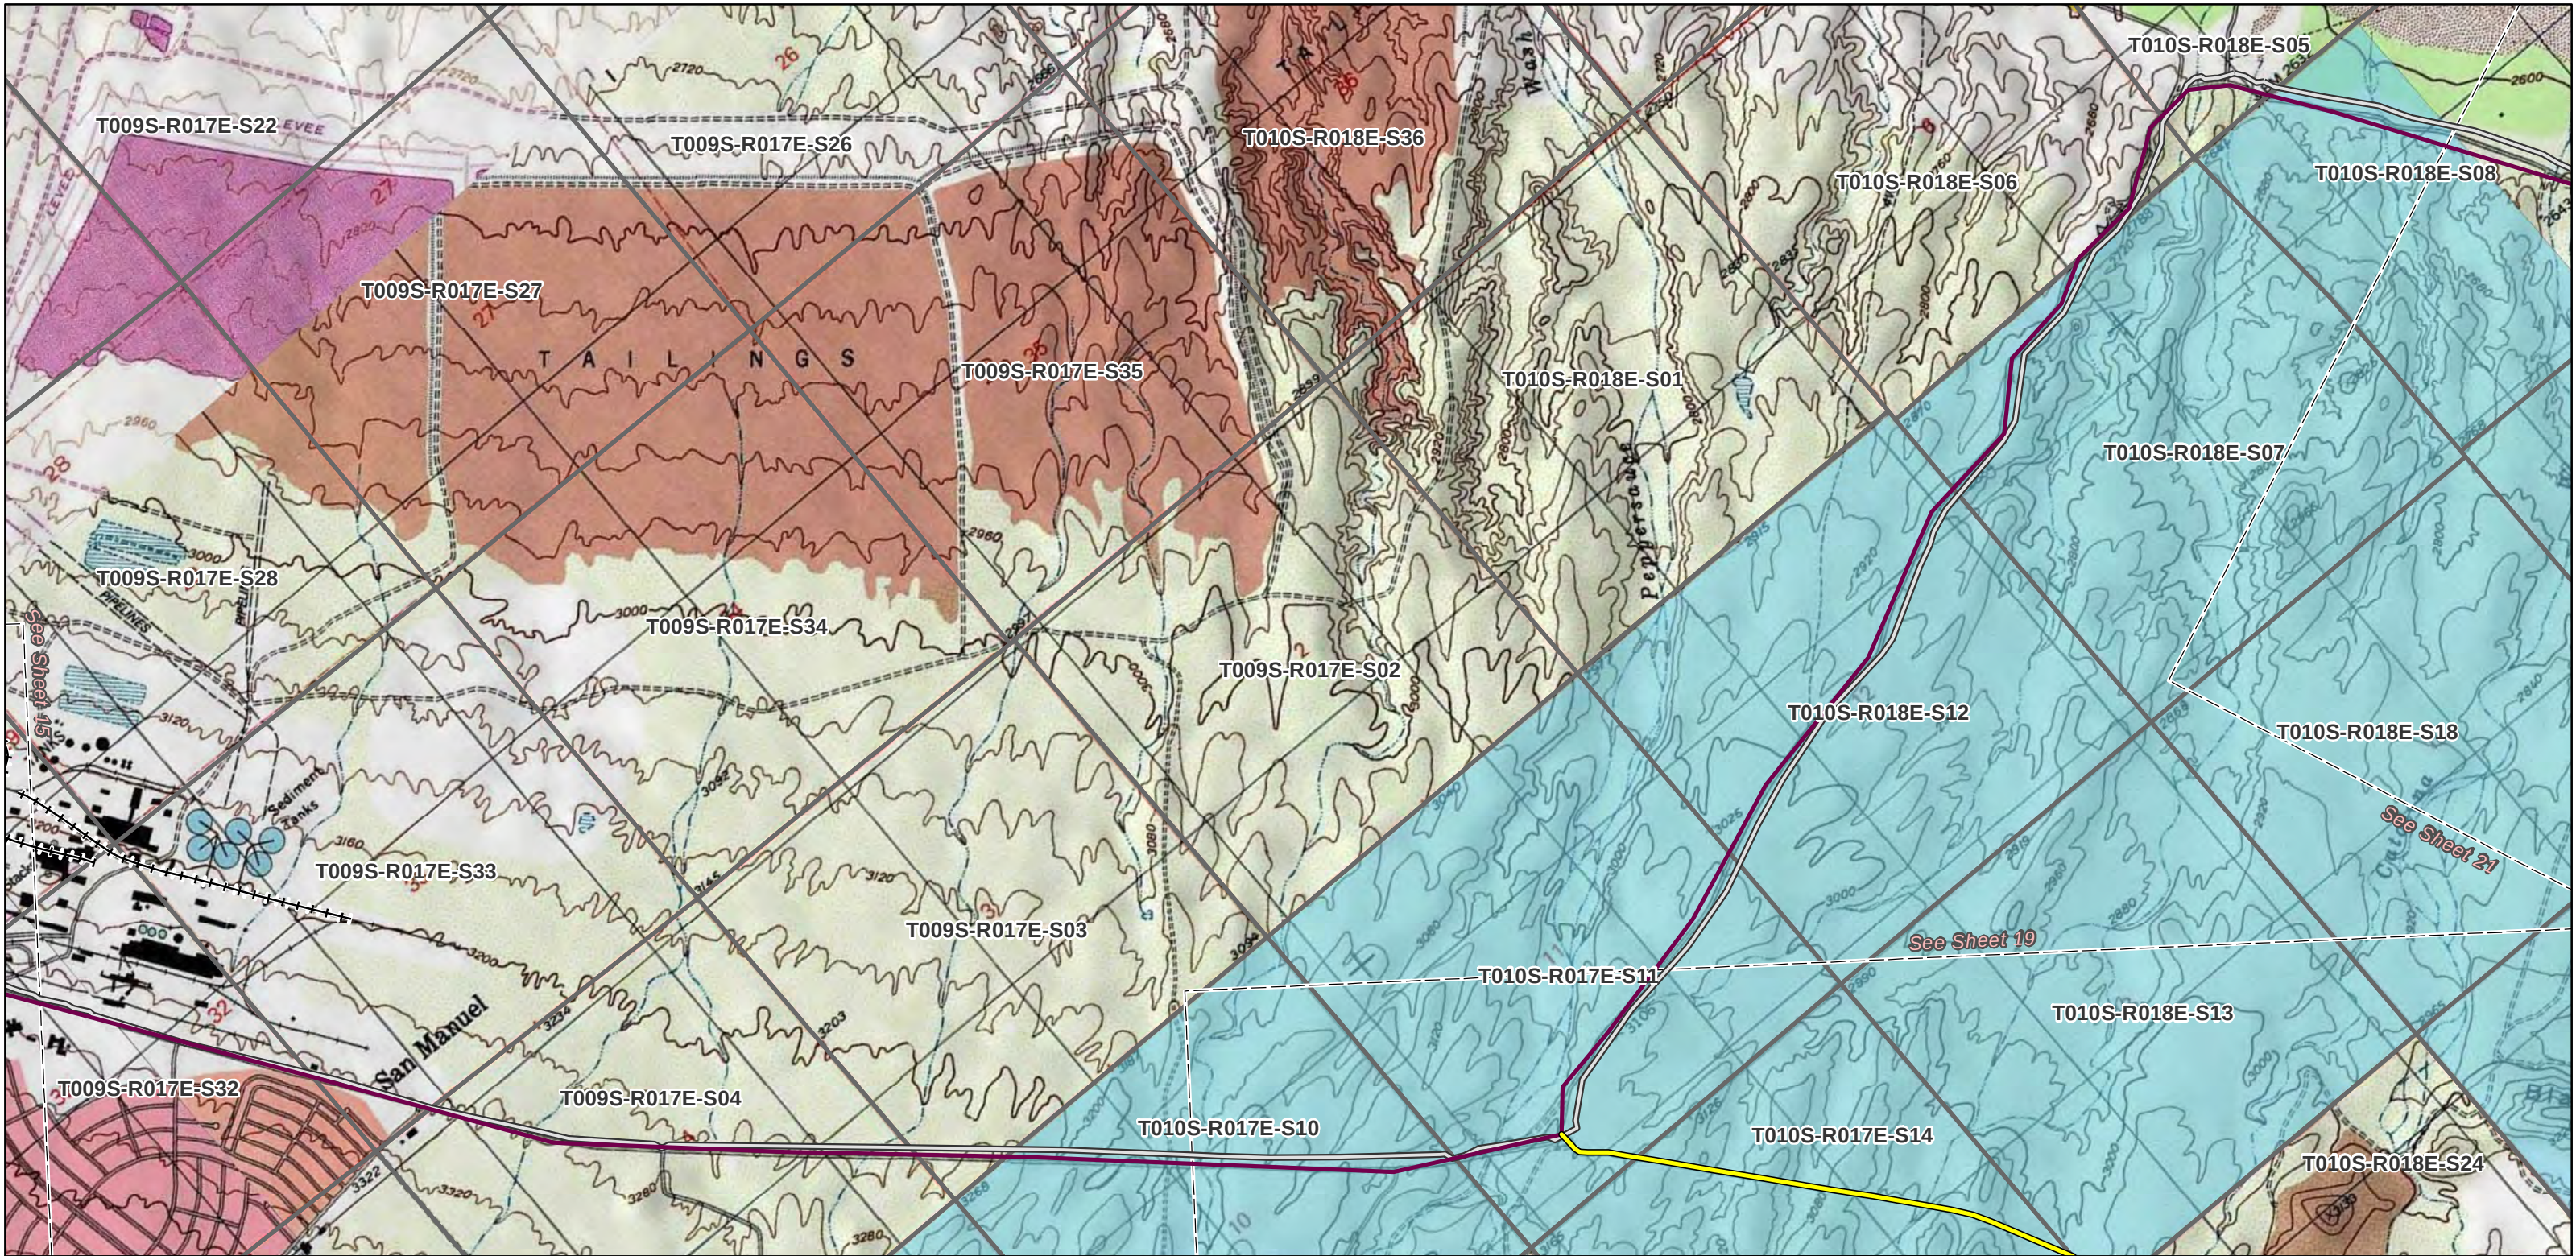

Project Features

- Centerline
- Milepost
- Structure
- Sheet Boundary Matchline

Administrative Features

- Township-Range-Section
- BLM Field Office Boundary
- County Boundary

Land Ownership

- Bureau of Land Management
- State Land
- Private / Other

Transportation Features

- Interstate Highway
- U.S. Highway
- State Highway
- Railroad

Access Types

- Existing (unpaved) - Improvement Required, Permanent
- Existing (unpaved) - No Improvement Required, Permanent
- Existing (unpaved) - No Improvement Required, Temporary
- Existing Paved Road, Permanent
- New Road, Permanent
- New Road, Temporary

Note: Locations of temporary work areas outside of the 400-foot-wide granted right-of-way are shown in the electronic file provided with this right-of-way application

PRELIMINARY NOT FOR CONSTRUCTION


SunZia Southwest Transmission Project
RIGHT-OF-WAY GRANT
AZ A-35058 & NM-114438
Preliminary Access Road Plan *upd*
Tucson Field Office
Sheet 18 of 38

02,000

Feet

Page A2-134

Date: 12/14/2020

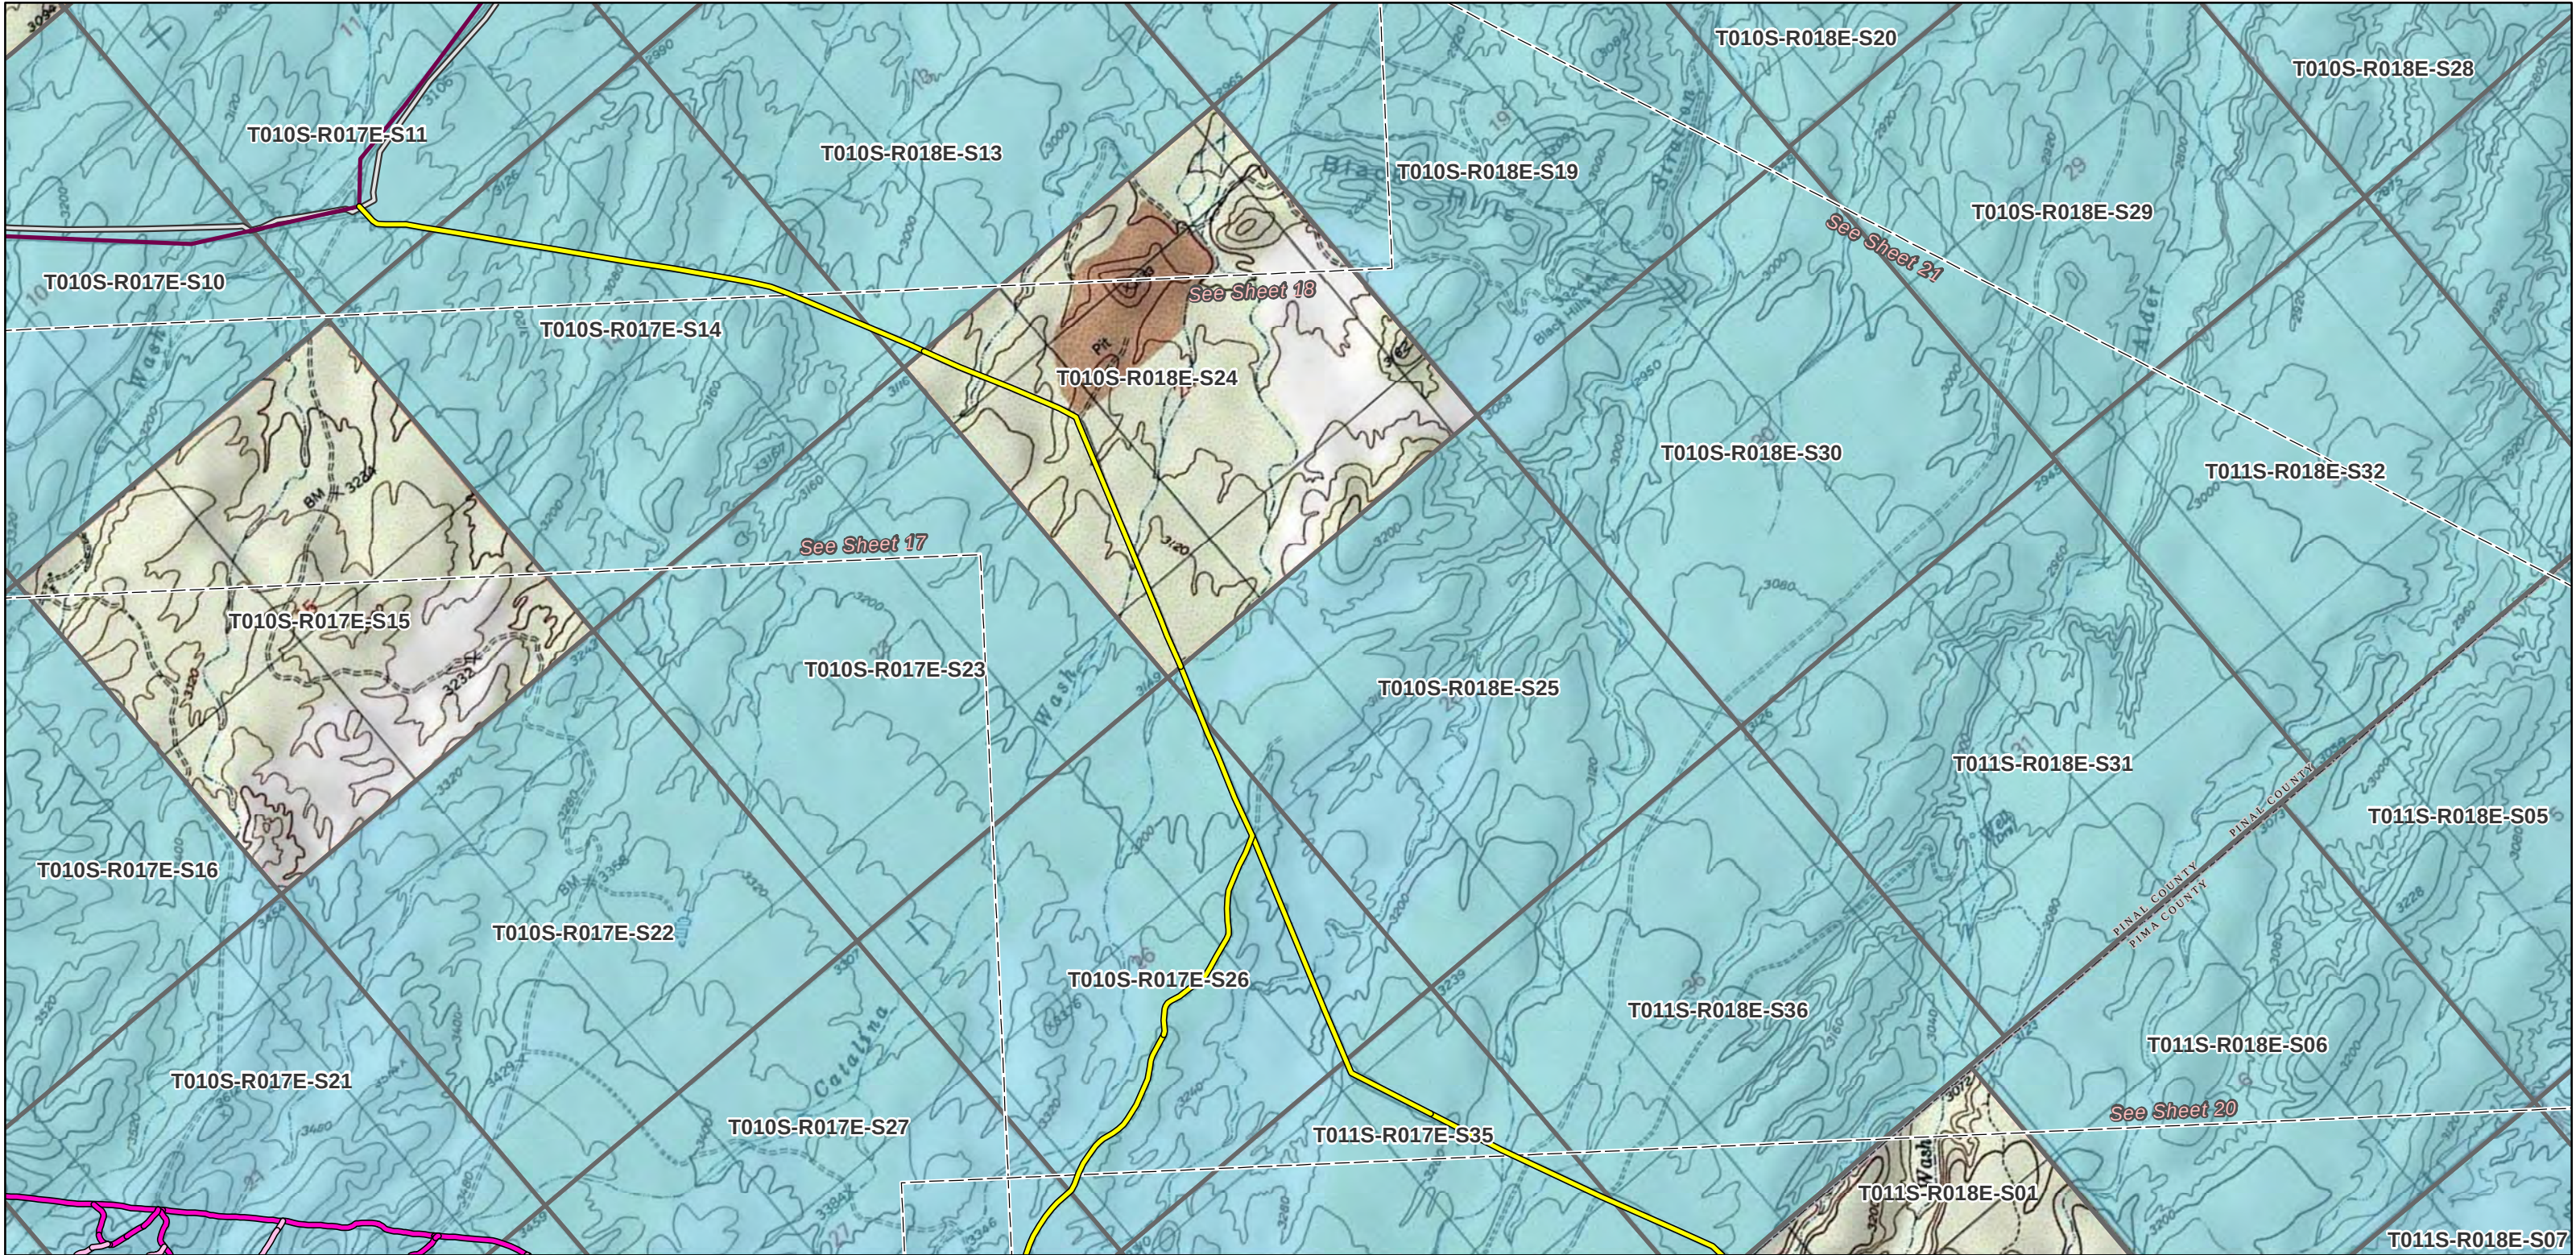

Project Features

- Centerline
- Milepost
- Structure
- Sheet Boundary Matchline

Administrative Features

- Township-Range-Section
- BLM Field Office Boundary
- County Boundary

Land Ownership

- State Land
- Private / Other


Transportation Features

- Interstate Highway
- U.S. Highway
- State Highway
- Railroad

Access Types

- Existing (unpaved) - Improvement Required, Permanent
- Existing (unpaved) - No Improvement Required, Permanent
- Existing (unpaved) - No Improvement Required, Temporary
- Existing Paved Road, Permanent
- New Road, Permanent
- New Road, Temporary


PRELIMINARY NOT FOR CONSTRUCTION

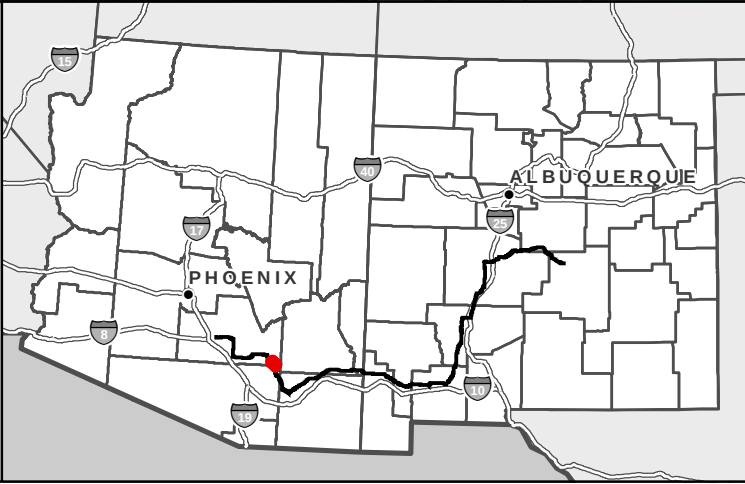

SunZia Southwest Transmission Project
RIGHT-OF-WAY GRANT
AZ A-35058 & NM-114438
Preliminary Access Road Plan *upd*
Tucson Field Office
Sheet 19 of 38

0 2,000
Feet

Page A2-135 SunZia
Date: 12/14/2020

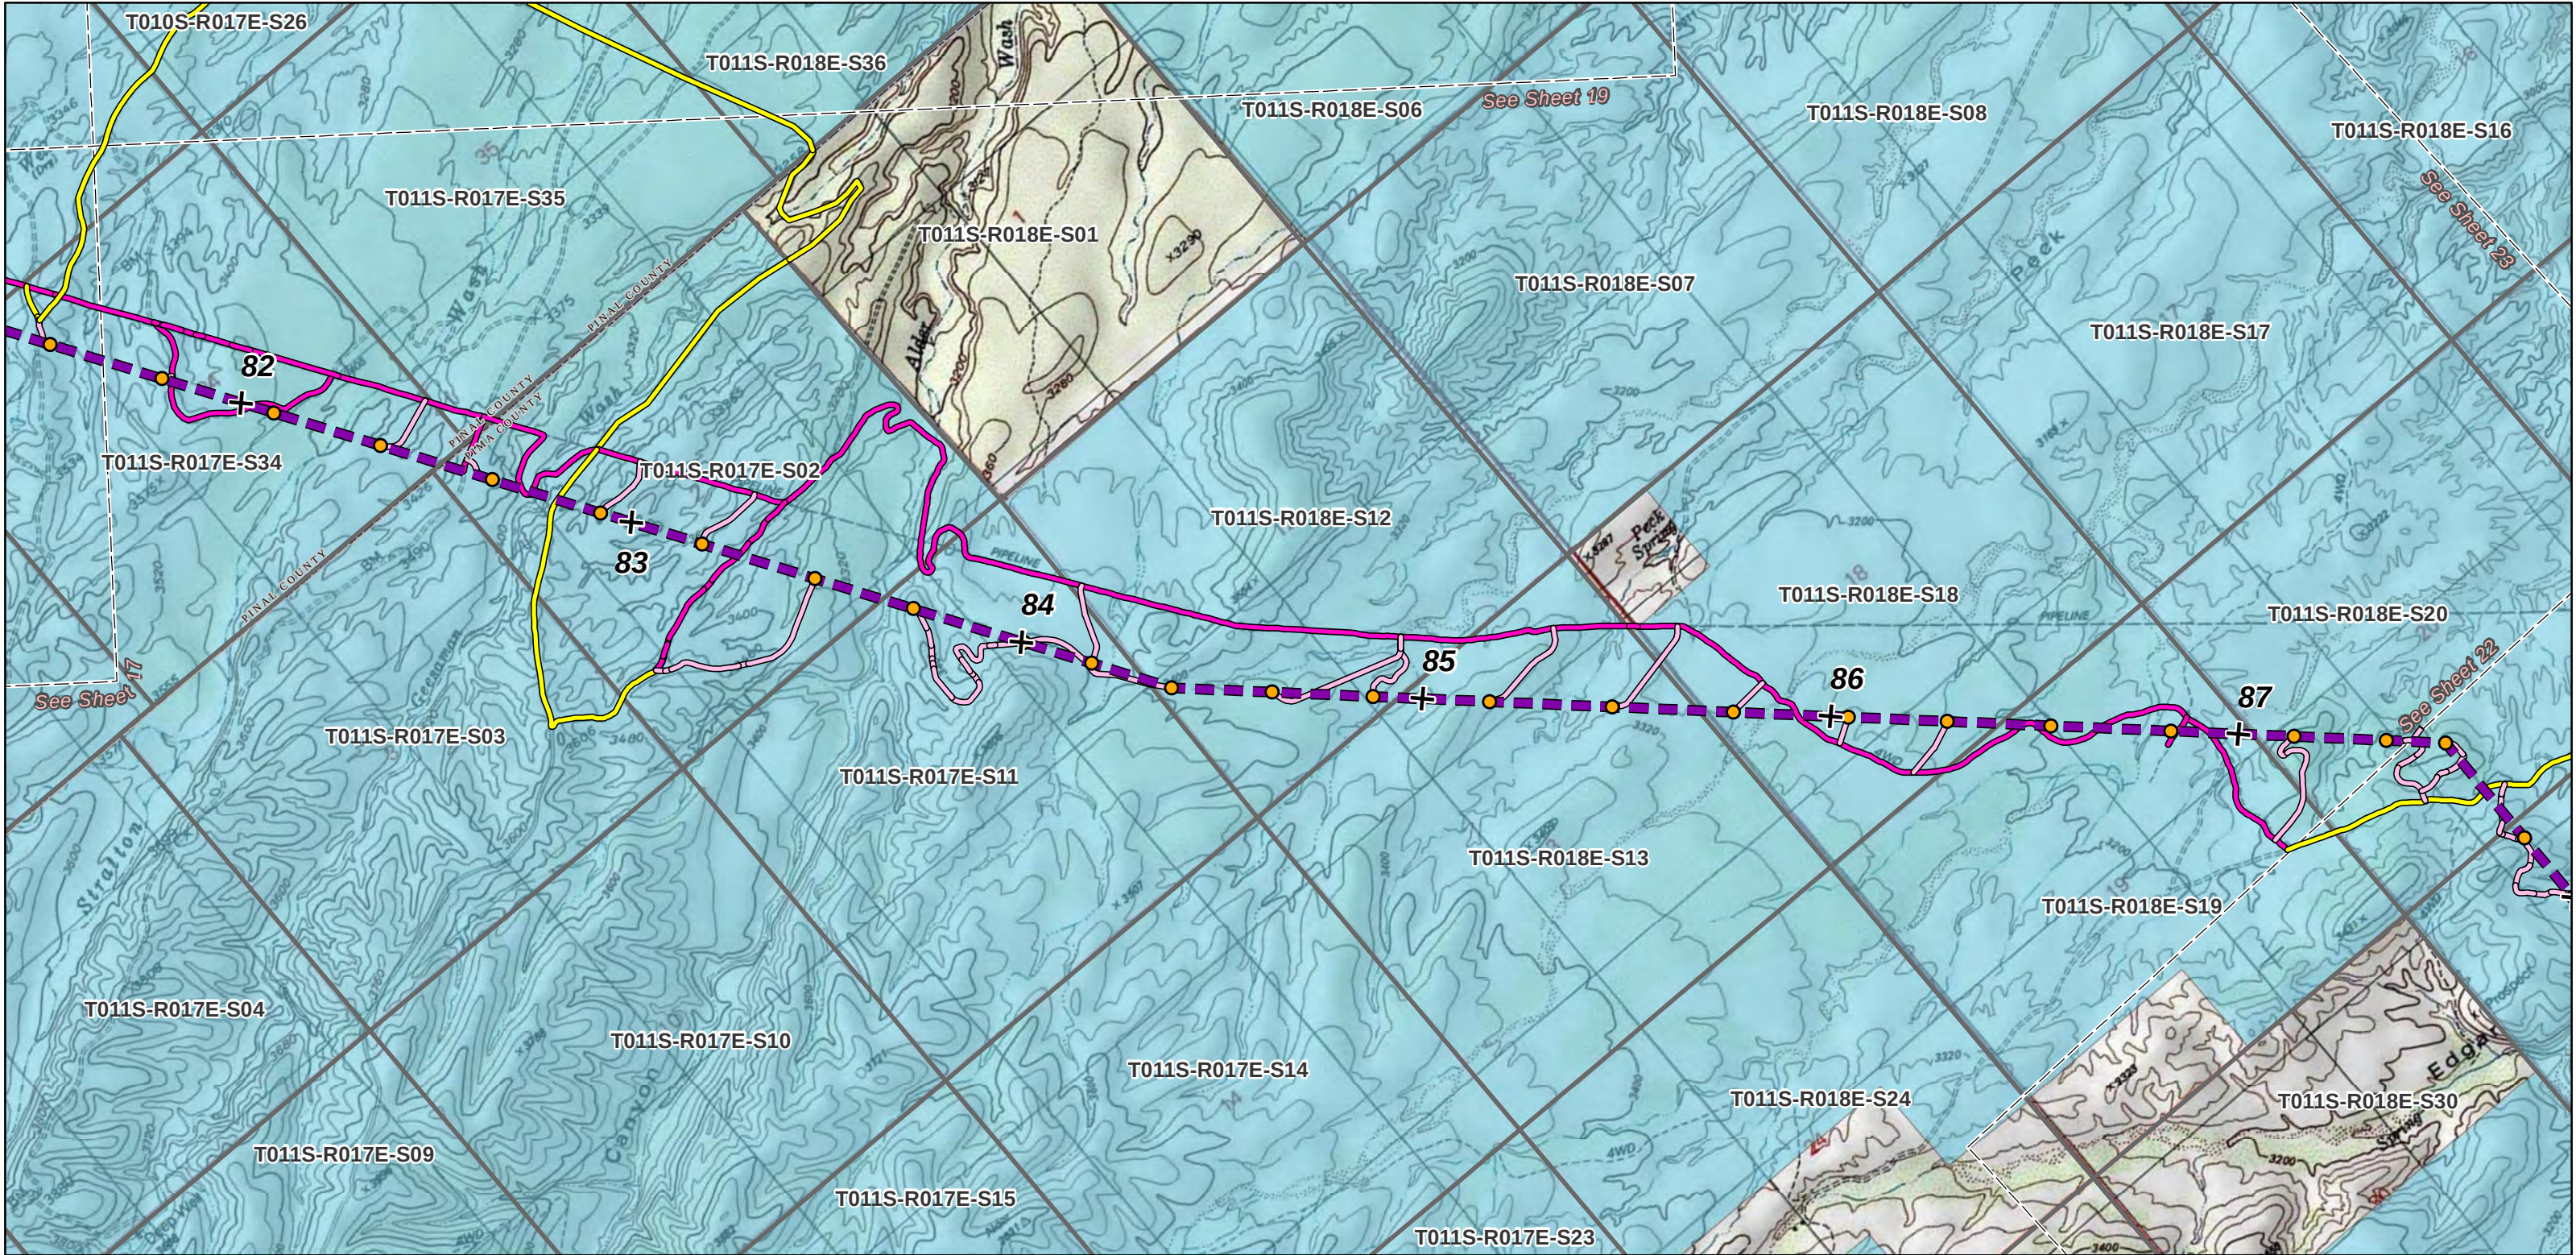

Project Features

- Centerline
- Milepost
- Structure
- Sheet Boundary Matchline

Administrative Features

- Township-Range-Section
- BLM Field Office Boundary
- County Boundary
- Land Ownership**
 - State Land
 - Private / Other

Transportation Features

- Interstate Highway
- U.S. Highway
- State Highway
- Railroad

Access Types

- Existing (unpaved) - Improvement Required, Permanent
- Existing (unpaved) - No Improvement Required, Permanent
- Existing (unpaved) - No Improvement Required, Temporary
- Existing Paved Road, Permanent
- New Road, Permanent
- New Road, Temporary

Note: Locations of temporary work areas outside of the 400-foot-wide granted right-of-way are shown in the electronic file provided with this right-of-way application

PRELIMINARY NOT FOR CONSTRUCTION



SunZia Southwest Transmission Project
RIGHT-OF-WAY GRANT
AZ A-35058 & NM-114438
Preliminary Access Road Plan *upd*
Tucson Field Office
Sheet 20 of 38

0 2,000
Feet

Page A2-136 SunZia
Date: 12/14/2020



Project Features

- Centerline
- Milepost
- Structure
- Sheet Boundary Matchline

Administrative Features

- Township-Range-Section
- BLM Field Office Boundary
- County Boundary

Land Ownership

- State Land
- Private / Other

Transportation Features

- Interstate Highway
- U.S. Highway
- State Highway
- Railroad

Access Types

- Existing (unpaved) - Improvement Required, Permanent
- Existing (unpaved) - No Improvement Required, Permanent
- Existing (unpaved) - No Improvement Required, Temporary
- Existing Paved Road, Permanent
- New Road, Permanent
- New Road, Temporary

Note: Locations of temporary work areas outside of the 400-foot-wide granted right-of-way are shown in the electronic file provided with this right-of-way application

PRELIMINARY NOT FOR CONSTRUCTION


PHOENIX

ALBUQUERQUE

SunZia Southwest Transmission Project
RIGHT-OF-WAY GRANT
AZ A-35058 & NM-114438
Preliminary Access Road Plan *upd*
Tucson Field Office
Sheet 21 of 38

0 2,000
Feet

Page A2-137 SunZia
Date: 12/14/2020

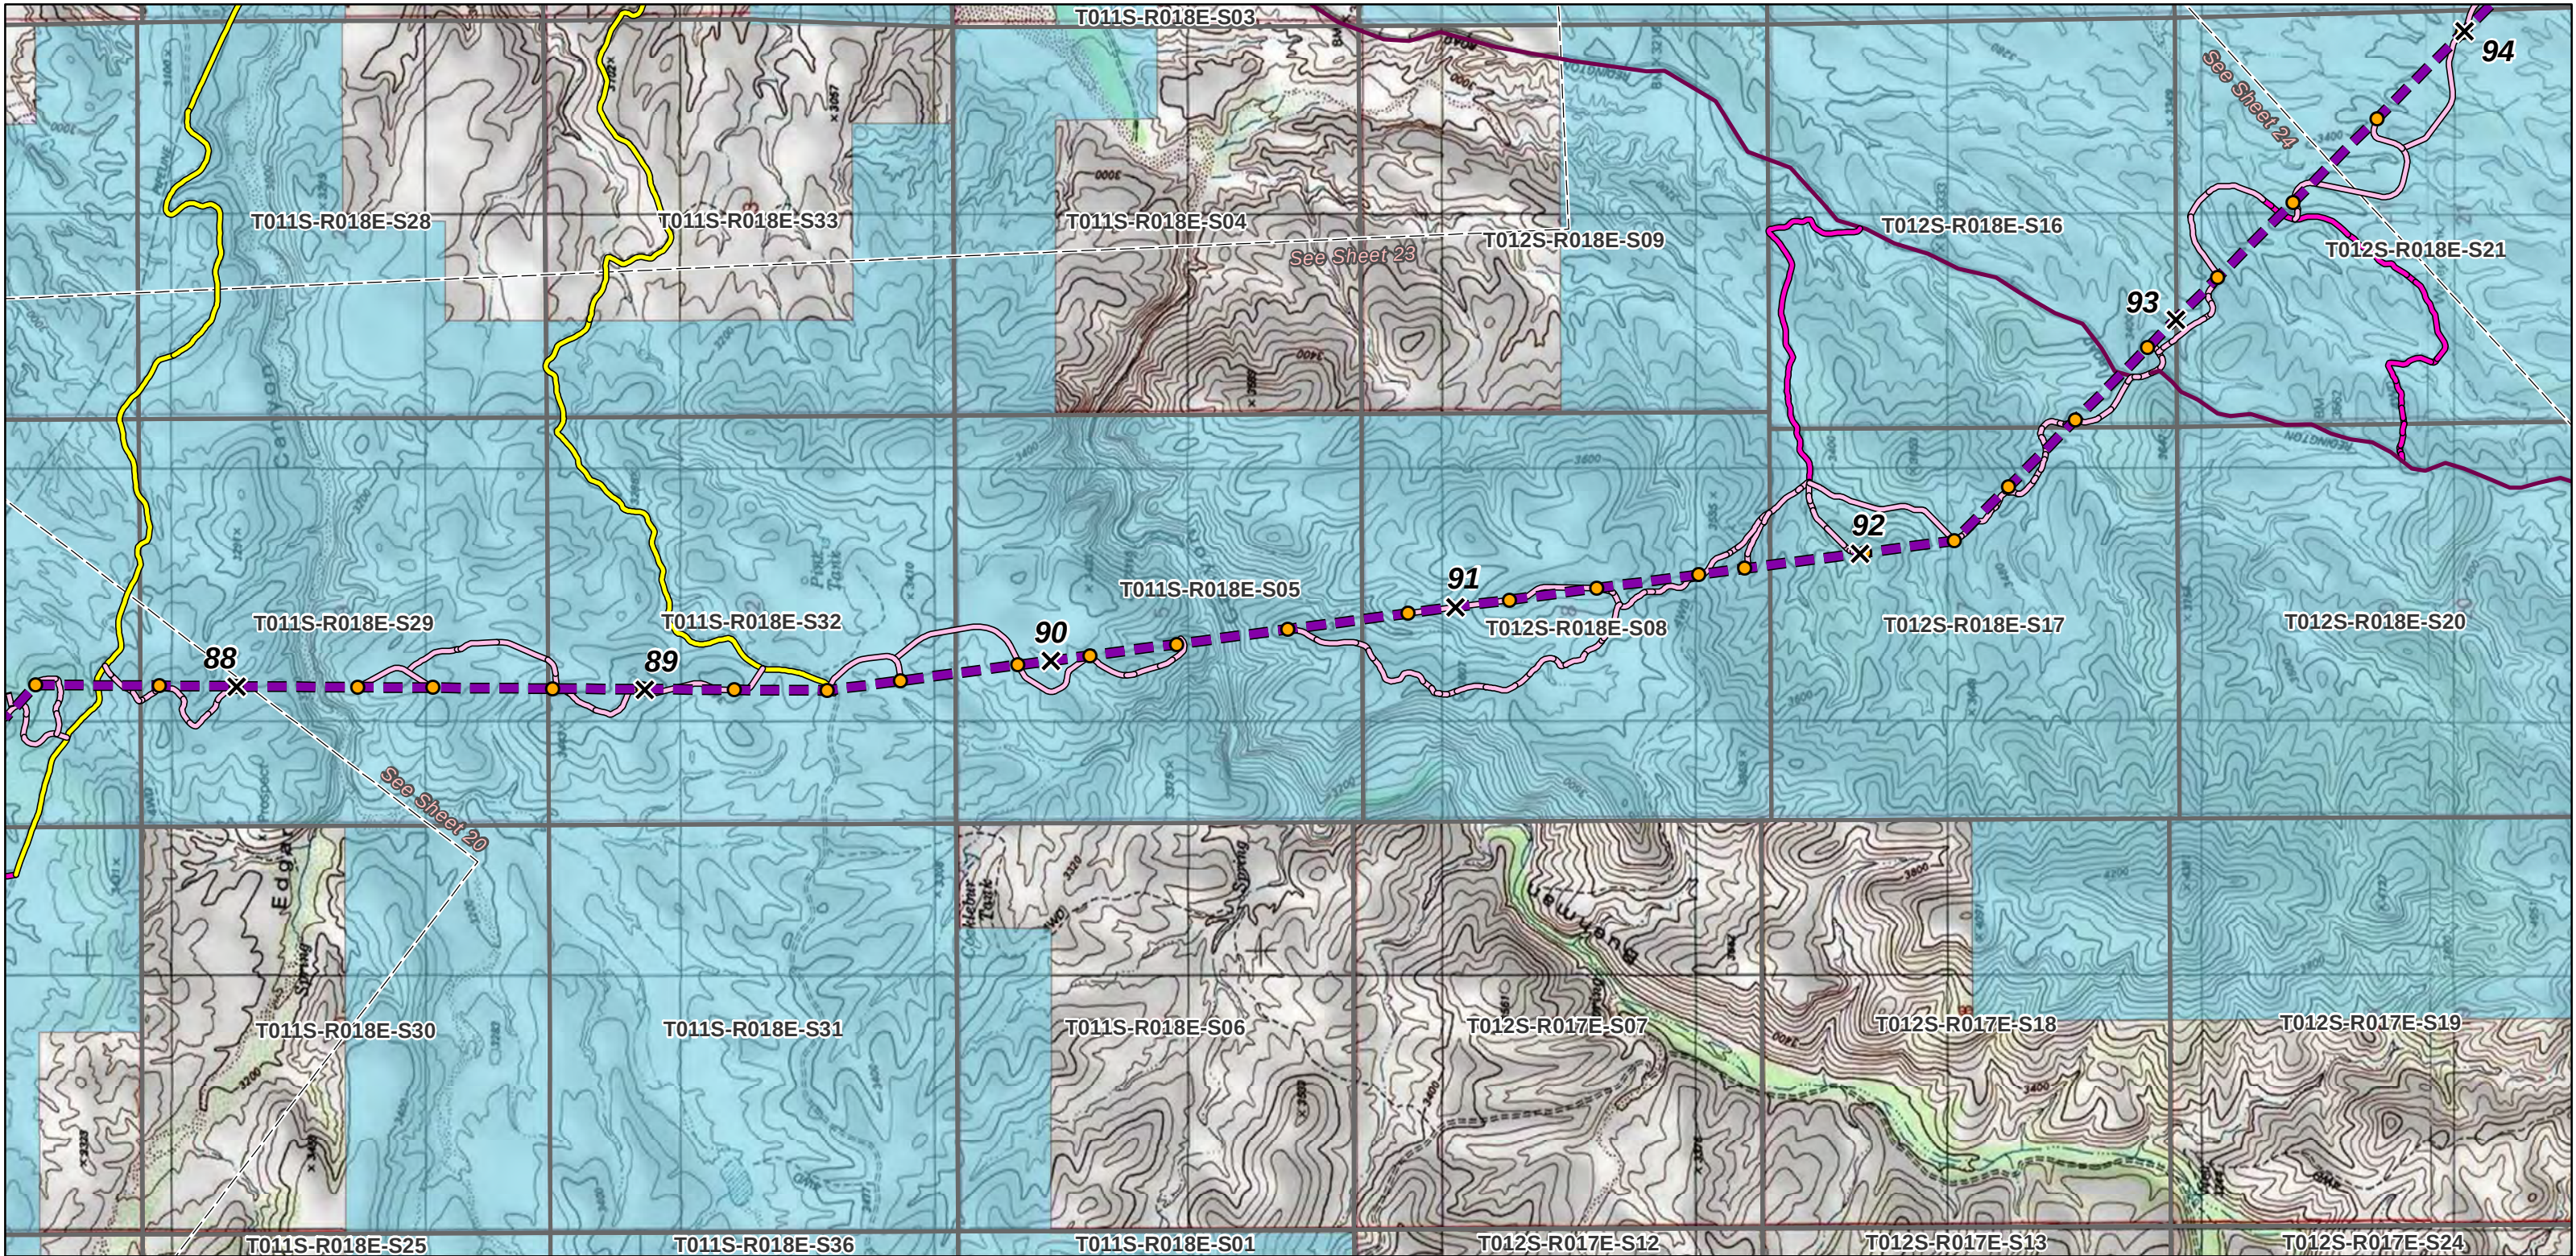

Project Features

- Centerline
- Milepost
- Structure
- Sheet Boundary Matchline

Administrative Features

- Township-Range-Section
- BLM Field Office Boundary
- County Boundary

Land Ownership

- State Land
- Private / Other

Transportation Features

- Interstate Highway
- U.S. Highway
- State Highway
- Railroad

Access Types

- Existing (unpaved) - Improvement Required, Permanent
- Existing (unpaved) - No Improvement Required, Permanent
- Existing (unpaved) - No Improvement Required, Temporary
- Existing Paved Road, Permanent
- New Road, Permanent
- New Road, Temporary


Note: Locations of temporary work areas outside of the 400-foot-wide granted right-of-way are shown in the electronic file provided with this right-of-way application

PRELIMINARY NOT FOR CONSTRUCTION

SunZia Southwest Transmission Project
RIGHT-OF-WAY GRANT
AZ A-35058 & NM-114438
Preliminary Access Road Plan *upd*
Tucson Field Office
Sheet 22 of 38

0 2,000 Feet

Page A2-138 SunZia
Date: 12/14/2020

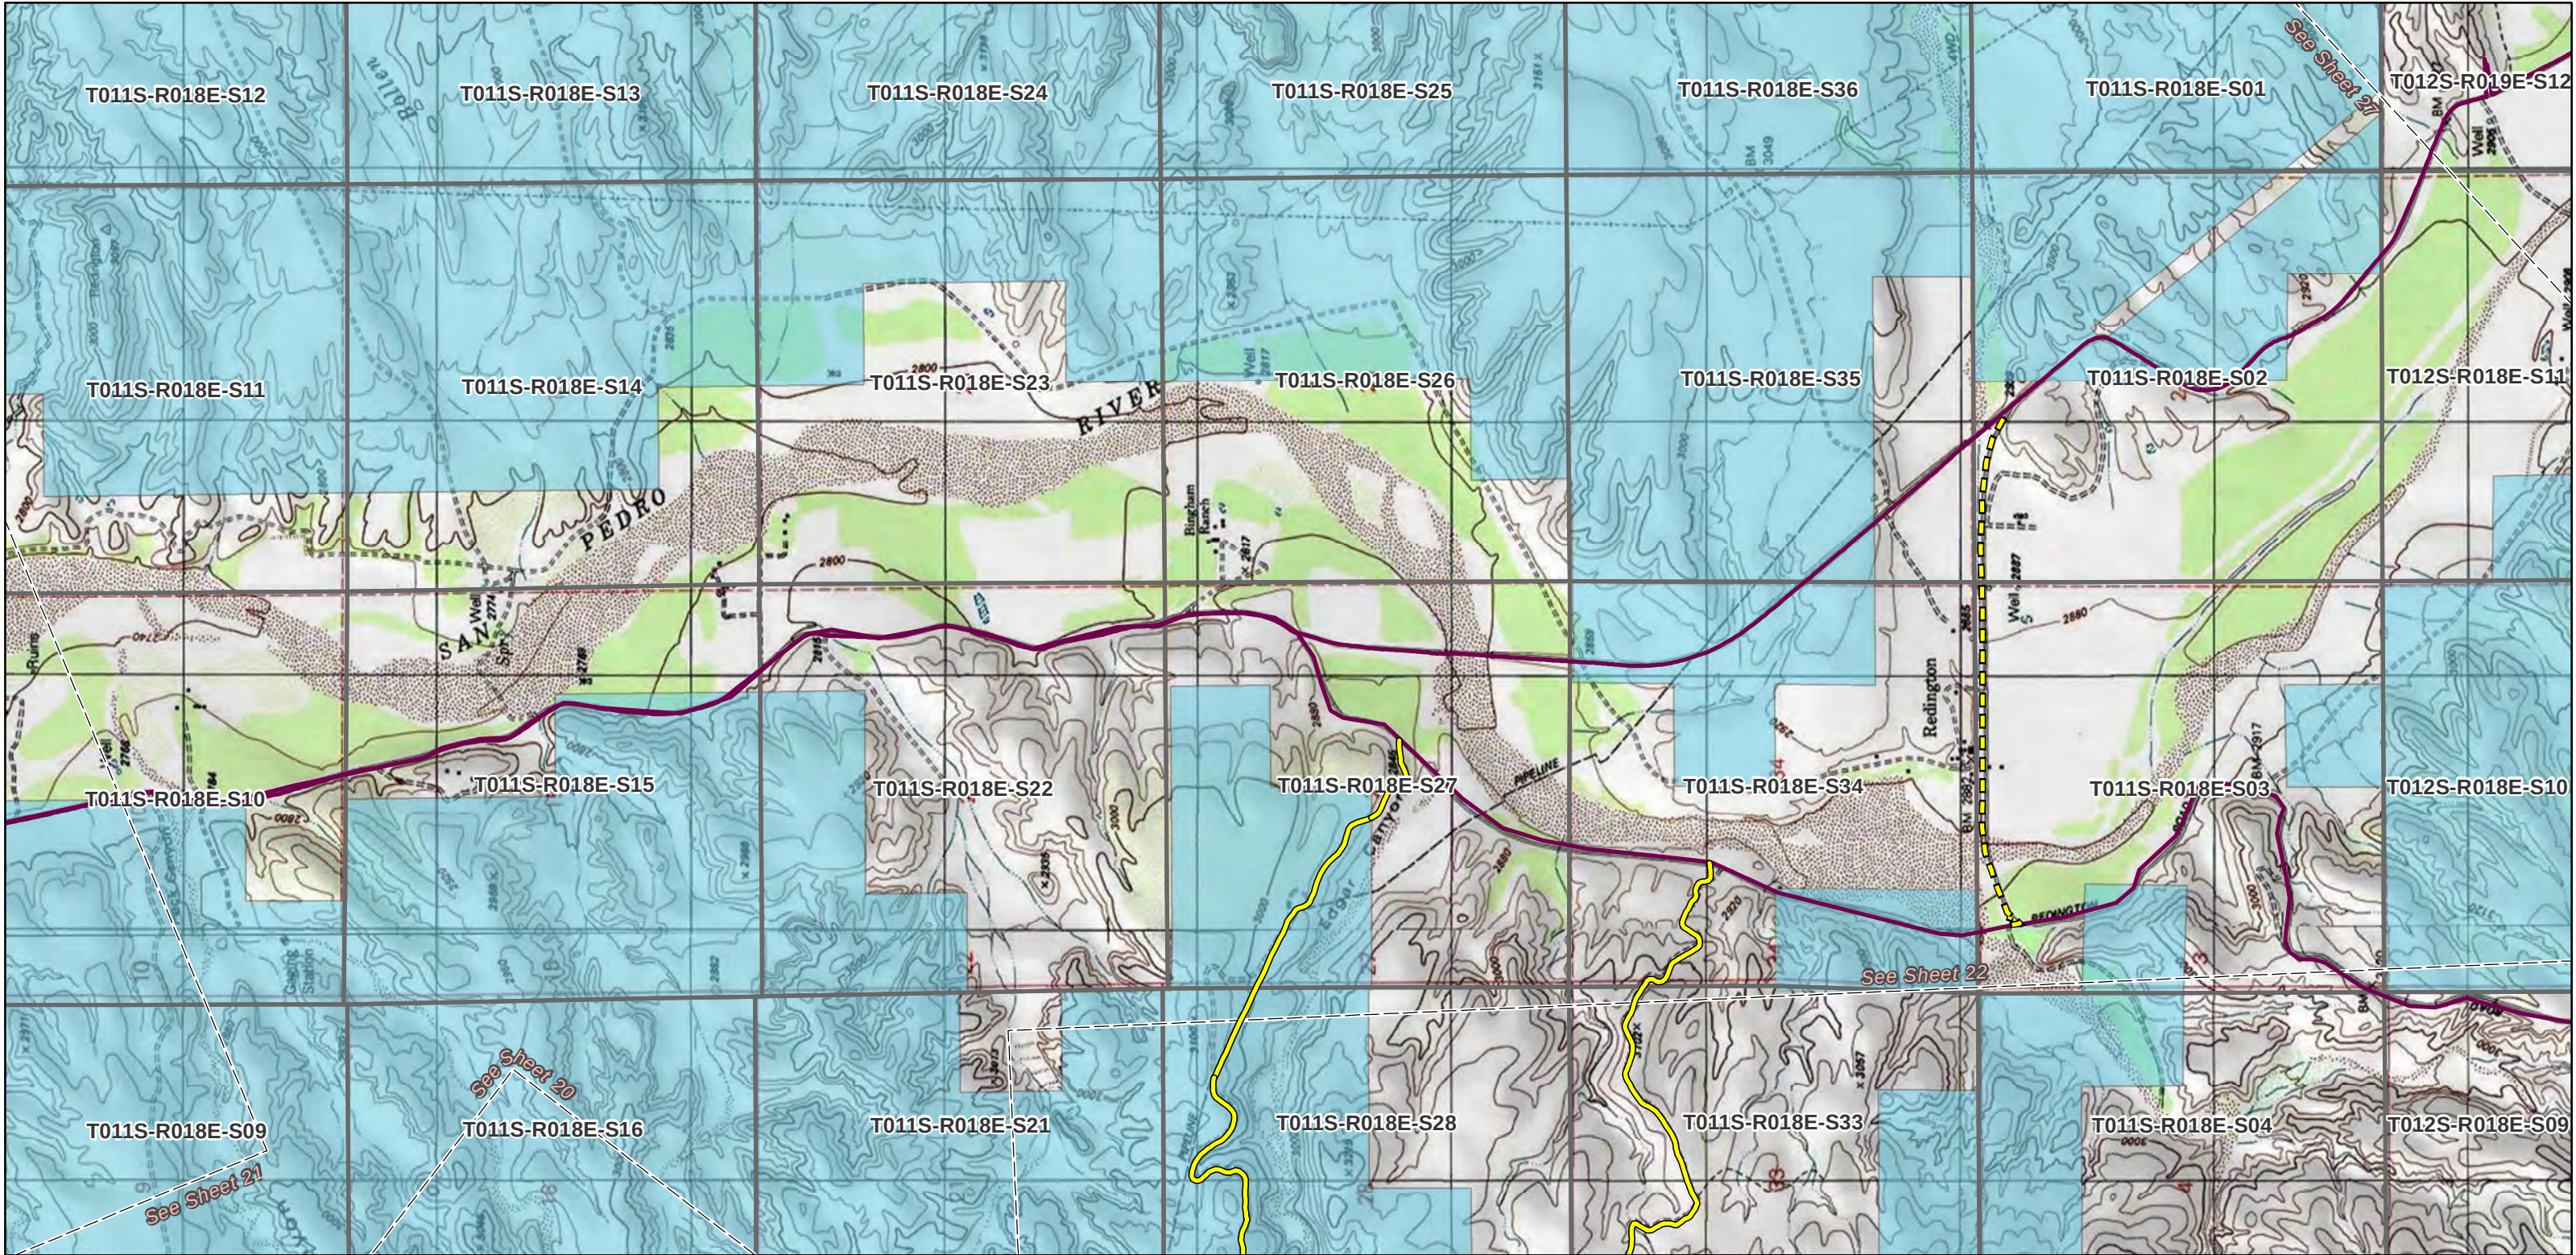

Project Features

- Centerline
- Milepost
- Structure
- Sheet Boundary Matchline

Administrative Features

- Township-Range-Section
- BLM Field Office Boundary
- County Boundary

Land Ownership

- State Land
- Private / Other

Transportation Features

- Interstate Highway
- U.S. Highway
- State Highway
- Railroad

Access Types

- Existing (unpaved) - Improvement Required, Permanent
- Existing (unpaved) - No Improvement Required, Permanent
- Existing (unpaved) - No Improvement Required, Temporary
- Existing Paved Road, Permanent
- New Road, Permanent
- New Road, Temporary

Note: Locations of temporary work areas outside of the 400-foot-wide granted right-of-way are shown in the electronic file provided with this right-of-way application


PRELIMINARY NOT FOR CONSTRUCTION



SunZia Southwest Transmission Project
RIGHT-OF-WAY GRANT
AZ A-35058 & NM-114438
Preliminary Access Road Plan *upd*
Tucson Field Office
Sheet 23 of 38

0 2,000
Feet

Page A2-139 SunZia
Date: 12/14/2020

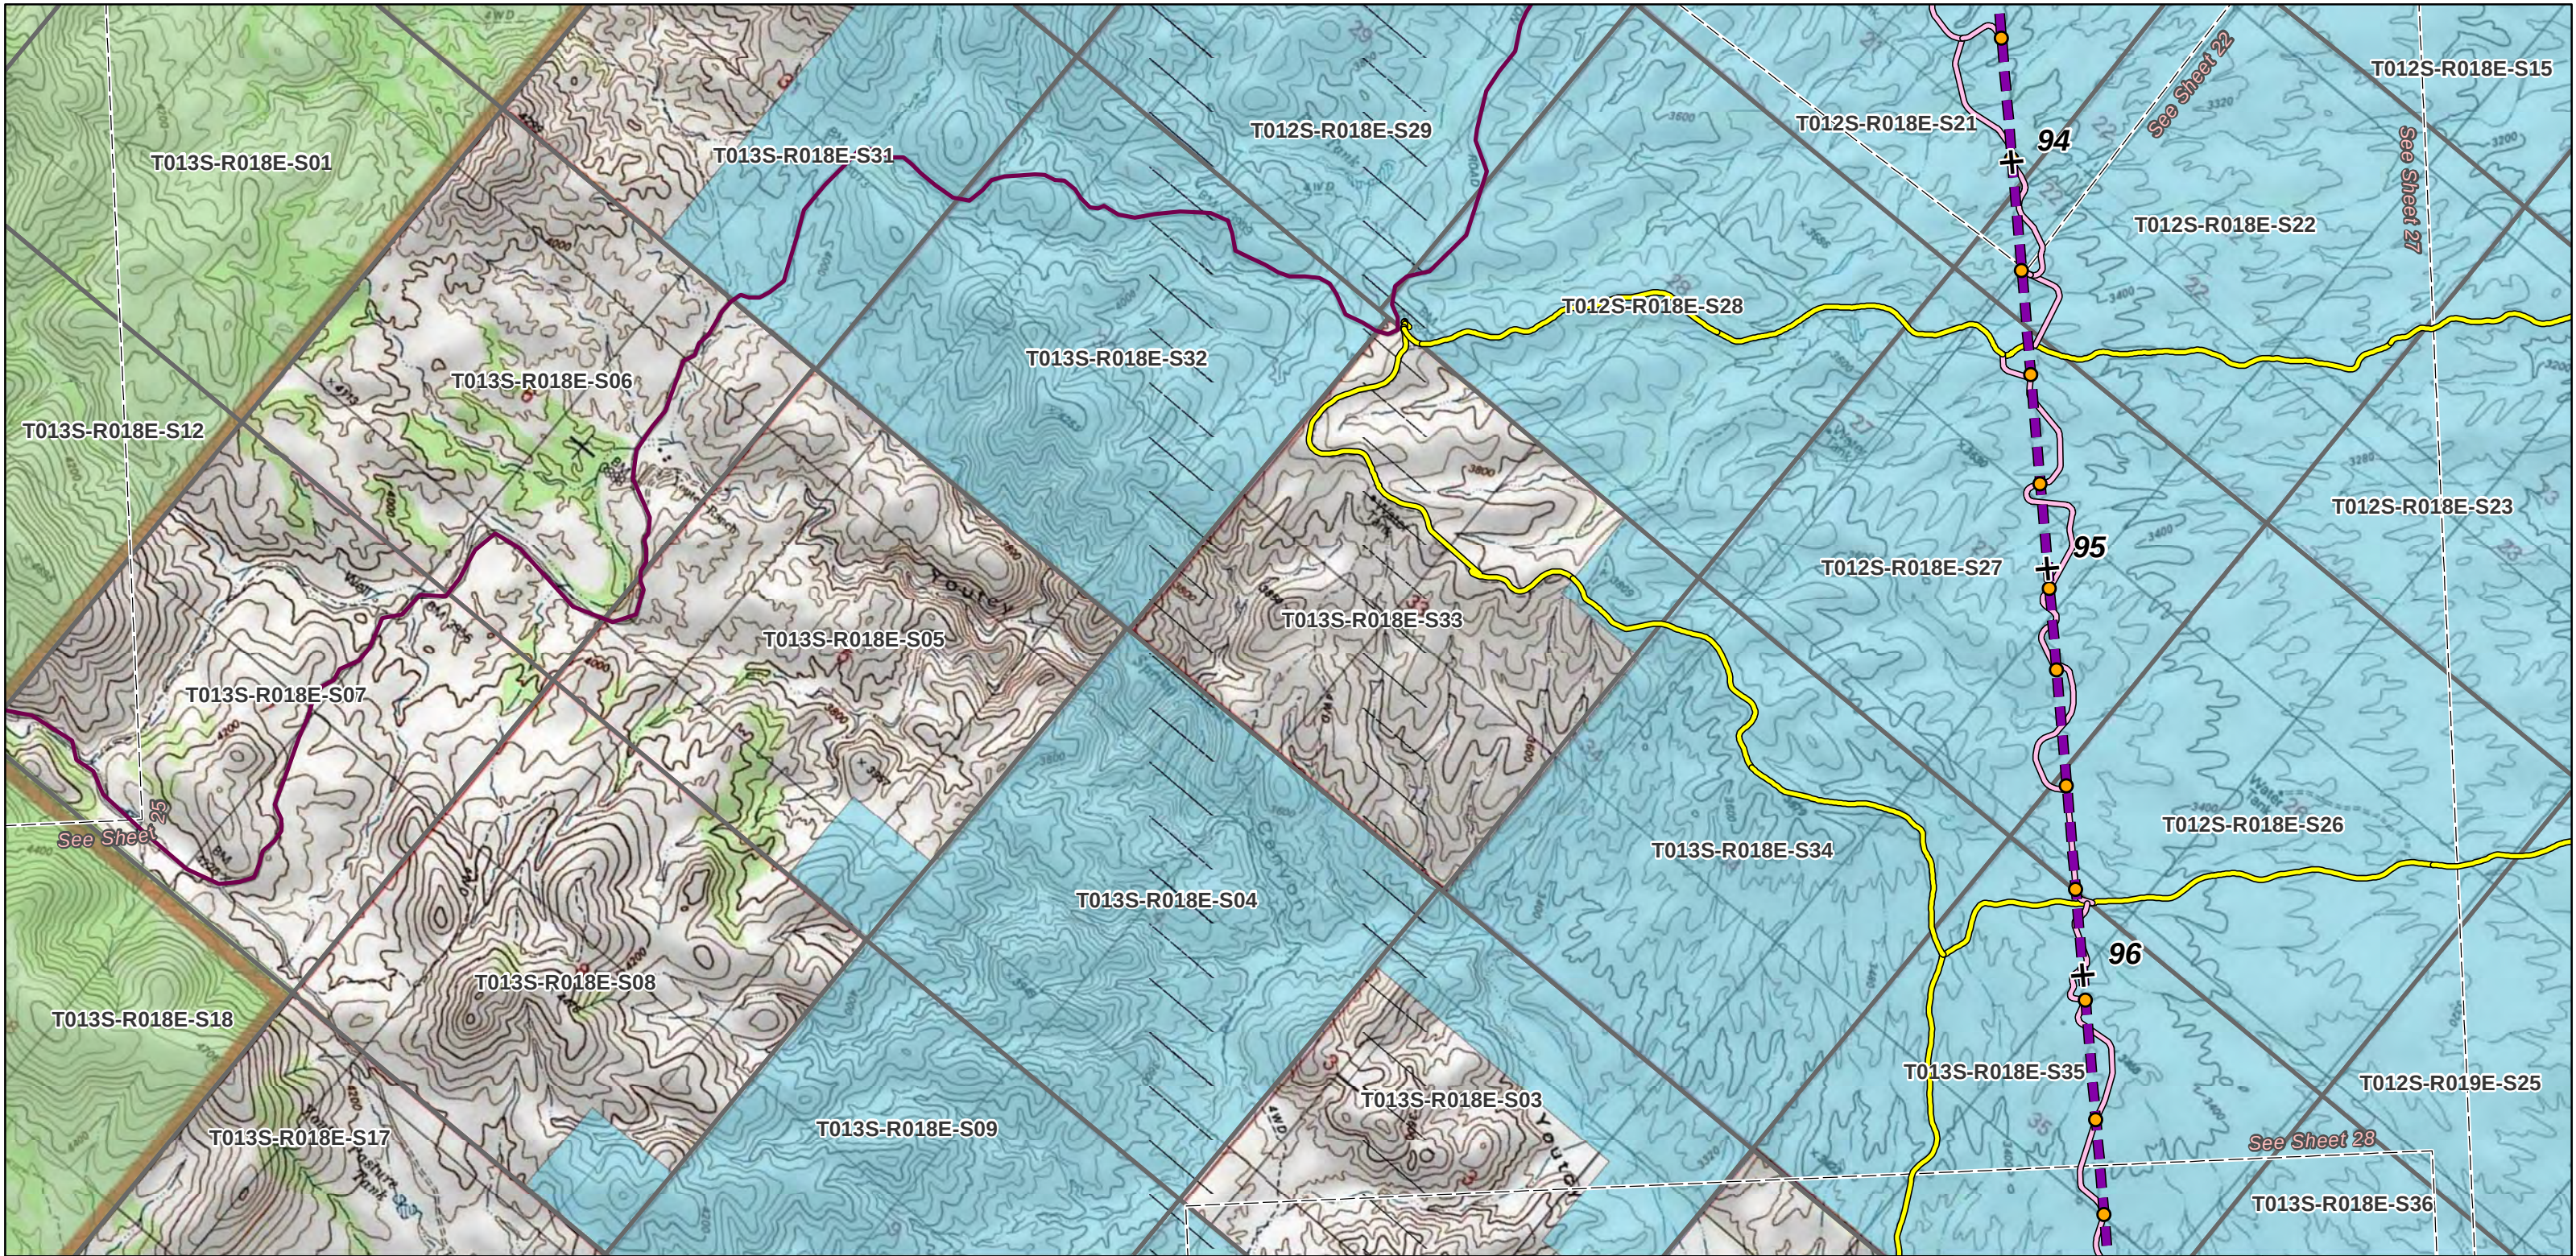

Project Features

- Centerline
- Milepost
- Structure
- Sheet Boundary Matchline

Administrative Features

- Township-Range-Section
- BLM Field Office Boundary
- County Boundary

Land Ownership

- U.S. Forest Service
- State Land
- Private / Other

Transportation Features

- Interstate Highway
- U.S. Highway
- State Highway
- Railroad

Access Types

- Existing (unpaved) - Improvement Required, Permanent
- Existing (unpaved) - No Improvement Required, Permanent
- Existing (unpaved) - No Improvement Required, Temporary
- Existing Paved Road, Permanent
- New Road, Permanent
- New Road, Temporary

Note: Locations of temporary work areas outside of the 400-foot-wide granted right-of-way are shown in the electronic file provided with this right-of-way application

PRELIMINARY NOT FOR CONSTRUCTION

PHOENIX

ALBUQUERQUE

SunZia Southwest Transmission Project
RIGHT-OF-WAY GRANT
AZ A-35058 & NM-114438
Preliminary Access Road Plan *upd*
Tucson Field Office
Sheet 24 of 38

0 2,000
Feet


Page A2-140 SunZia
Date: 12/14/2020



Project Features - Centerline - Milepost - Structure - Sheet Boundary Matchline	Administrative Features - Township-Range-Section - BLM Field Office Boundary - County Boundary Land Ownership - U.S. Forest Service - Private / Other	Transportation Features - Interstate Highway - U.S. Highway - State Highway - Railroad	Access Types - Existing (unpaved) - Improvement Required, Permanent - Existing (unpaved) - No Improvement Required, Permanent - Existing (unpaved) - No Improvement Required, Temporary - Existing Paved Road, Permanent - New Road, Permanent - New Road, Temporary	An inset map of the state of Arizona with major highways and cities marked. A red dot in the southwestern corner indicates the project location near the border with Mexico. The cities of Phoenix and Albuquerque are labeled.	SunZia Southwest Transmission Project RIGHT-OF-WAY GRANT AZ A-35058 & NM-114438 Preliminary Access Road Plan <i>upd</i> Tucson Field Office Sheet 25 of 38 0 2,000 Feet Page A2-141 SunZia Date: 12/14/2020
--	---	---	---	---	--

PRELIMINARY NOT FOR CONSTRUCTION

Note: Locations of temporary work areas outside of the 400-foot-wide granted right-of-way are shown in the electronic file provided with this right-of-way application

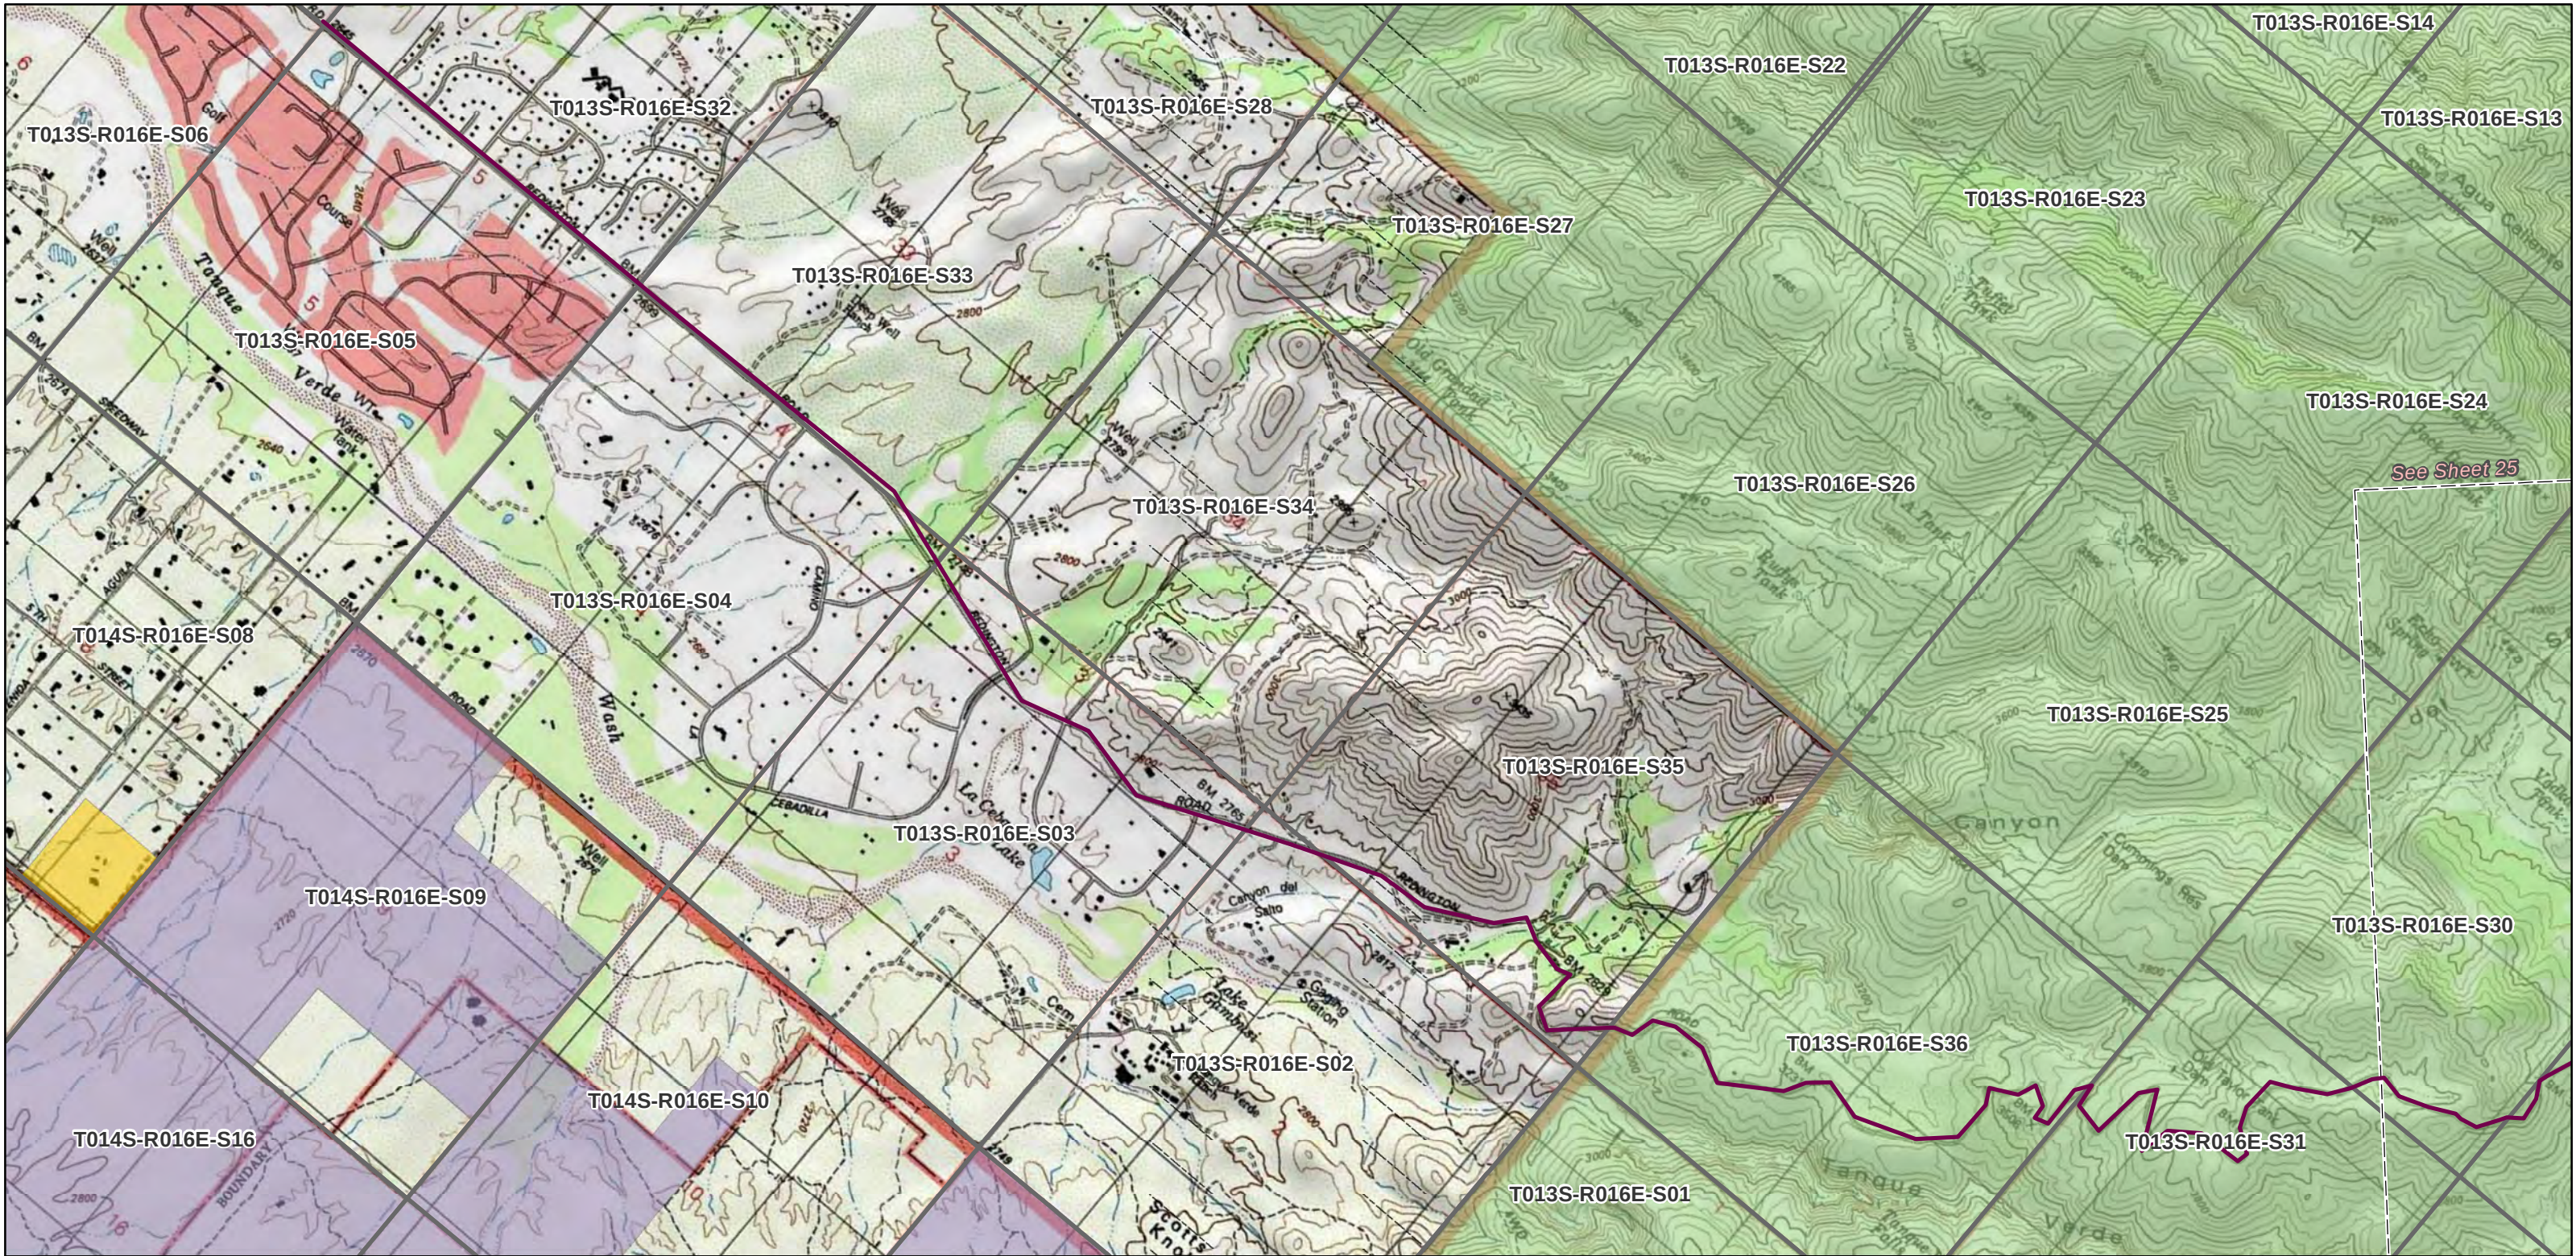

Project Features

- Centerline
- Milepost
- Structure
- Sheet Boundary Matchline

Administrative Features

- Township-Range-Section
- BLM Field Office Boundary
- County Boundary

Land Ownership

- Bureau of Land Management
- National Park Service
- U.S. Forest Service
- Private / Other

Transportation Features

- Interstate Highway
- U.S. Highway
- State Highway
- Railroad

Access Types

- Existing (unpaved) - Improvement Required, Permanent
- Existing (unpaved) - No Improvement Required, Permanent
- Existing (unpaved) - No Improvement Required, Temporary
- Existing Paved Road, Permanent
- New Road, Permanent
- New Road, Temporary


Note: Locations of temporary work areas outside of the 400-foot-wide granted right-of-way are shown in the electronic file provided with this right-of-way application

PRELIMINARY NOT FOR CONSTRUCTION

SunZia Southwest Transmission Project
RIGHT-OF-WAY GRANT
AZ A-35058 & NM-114438
Preliminary Access Road Plan *upd*
Tucson Field Office
Sheet 26 of 38

0 2,000
Feet

Page A2-142 SunZia
Date: 12/14/2020

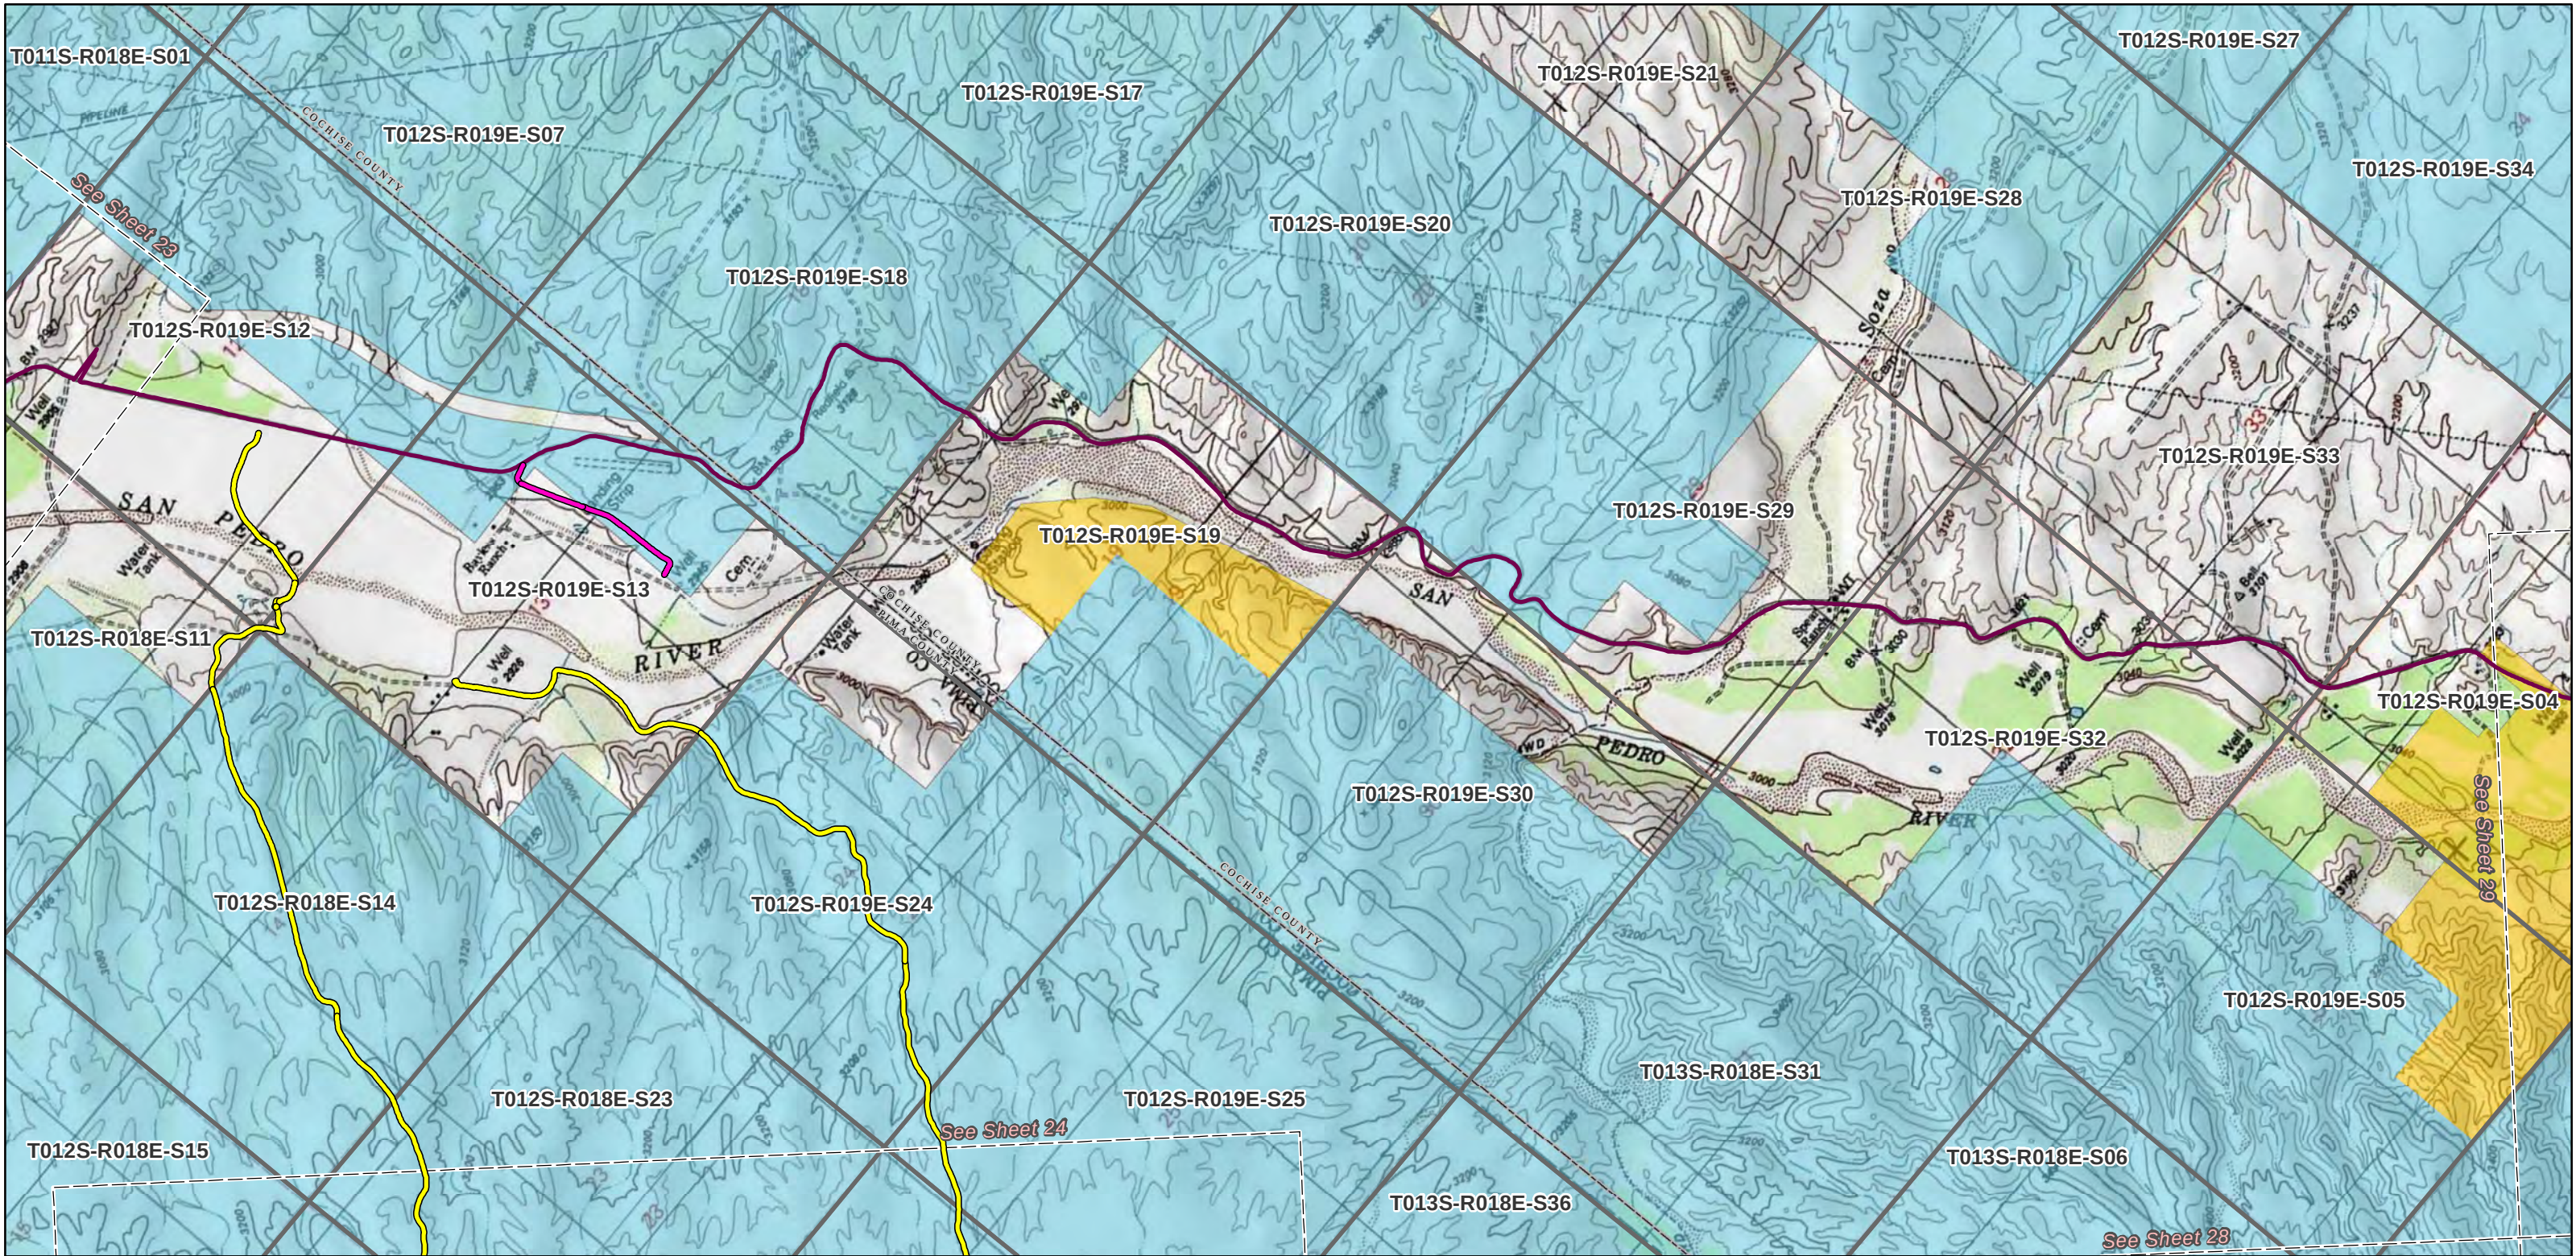

Project Features

- Centerline
- Milepost
- Structure
- Sheet Boundary Matchline

Administrative Features

- Township-Range-Section
- BLM Field Office Boundary
- County Boundary
- Land Ownership**
 - Bureau of Land Management
 - State Land
 - Private / Other

Transportation Features

- Interstate Highway
- U.S. Highway
- State Highway
- Railroad

Access Types


- Existing (unpaved) - Improvement Required, Permanent
- Existing (unpaved) - No Improvement Required, Permanent
- Existing (unpaved) - No Improvement Required, Temporary
- Existing Paved Road, Permanent
- New Road, Permanent
- New Road, Temporary

PRELIMINARY NOT FOR CONSTRUCTION

SunZia Southwest Transmission Project
RIGHT-OF-WAY GRANT
AZ A-35058 & NM-114438
Preliminary Access Road Plan *upd*
Tucson Field Office
Sheet 27 of 38

0 2,000 Feet

Page A2-143 SunZia
Date: 12/14/2020

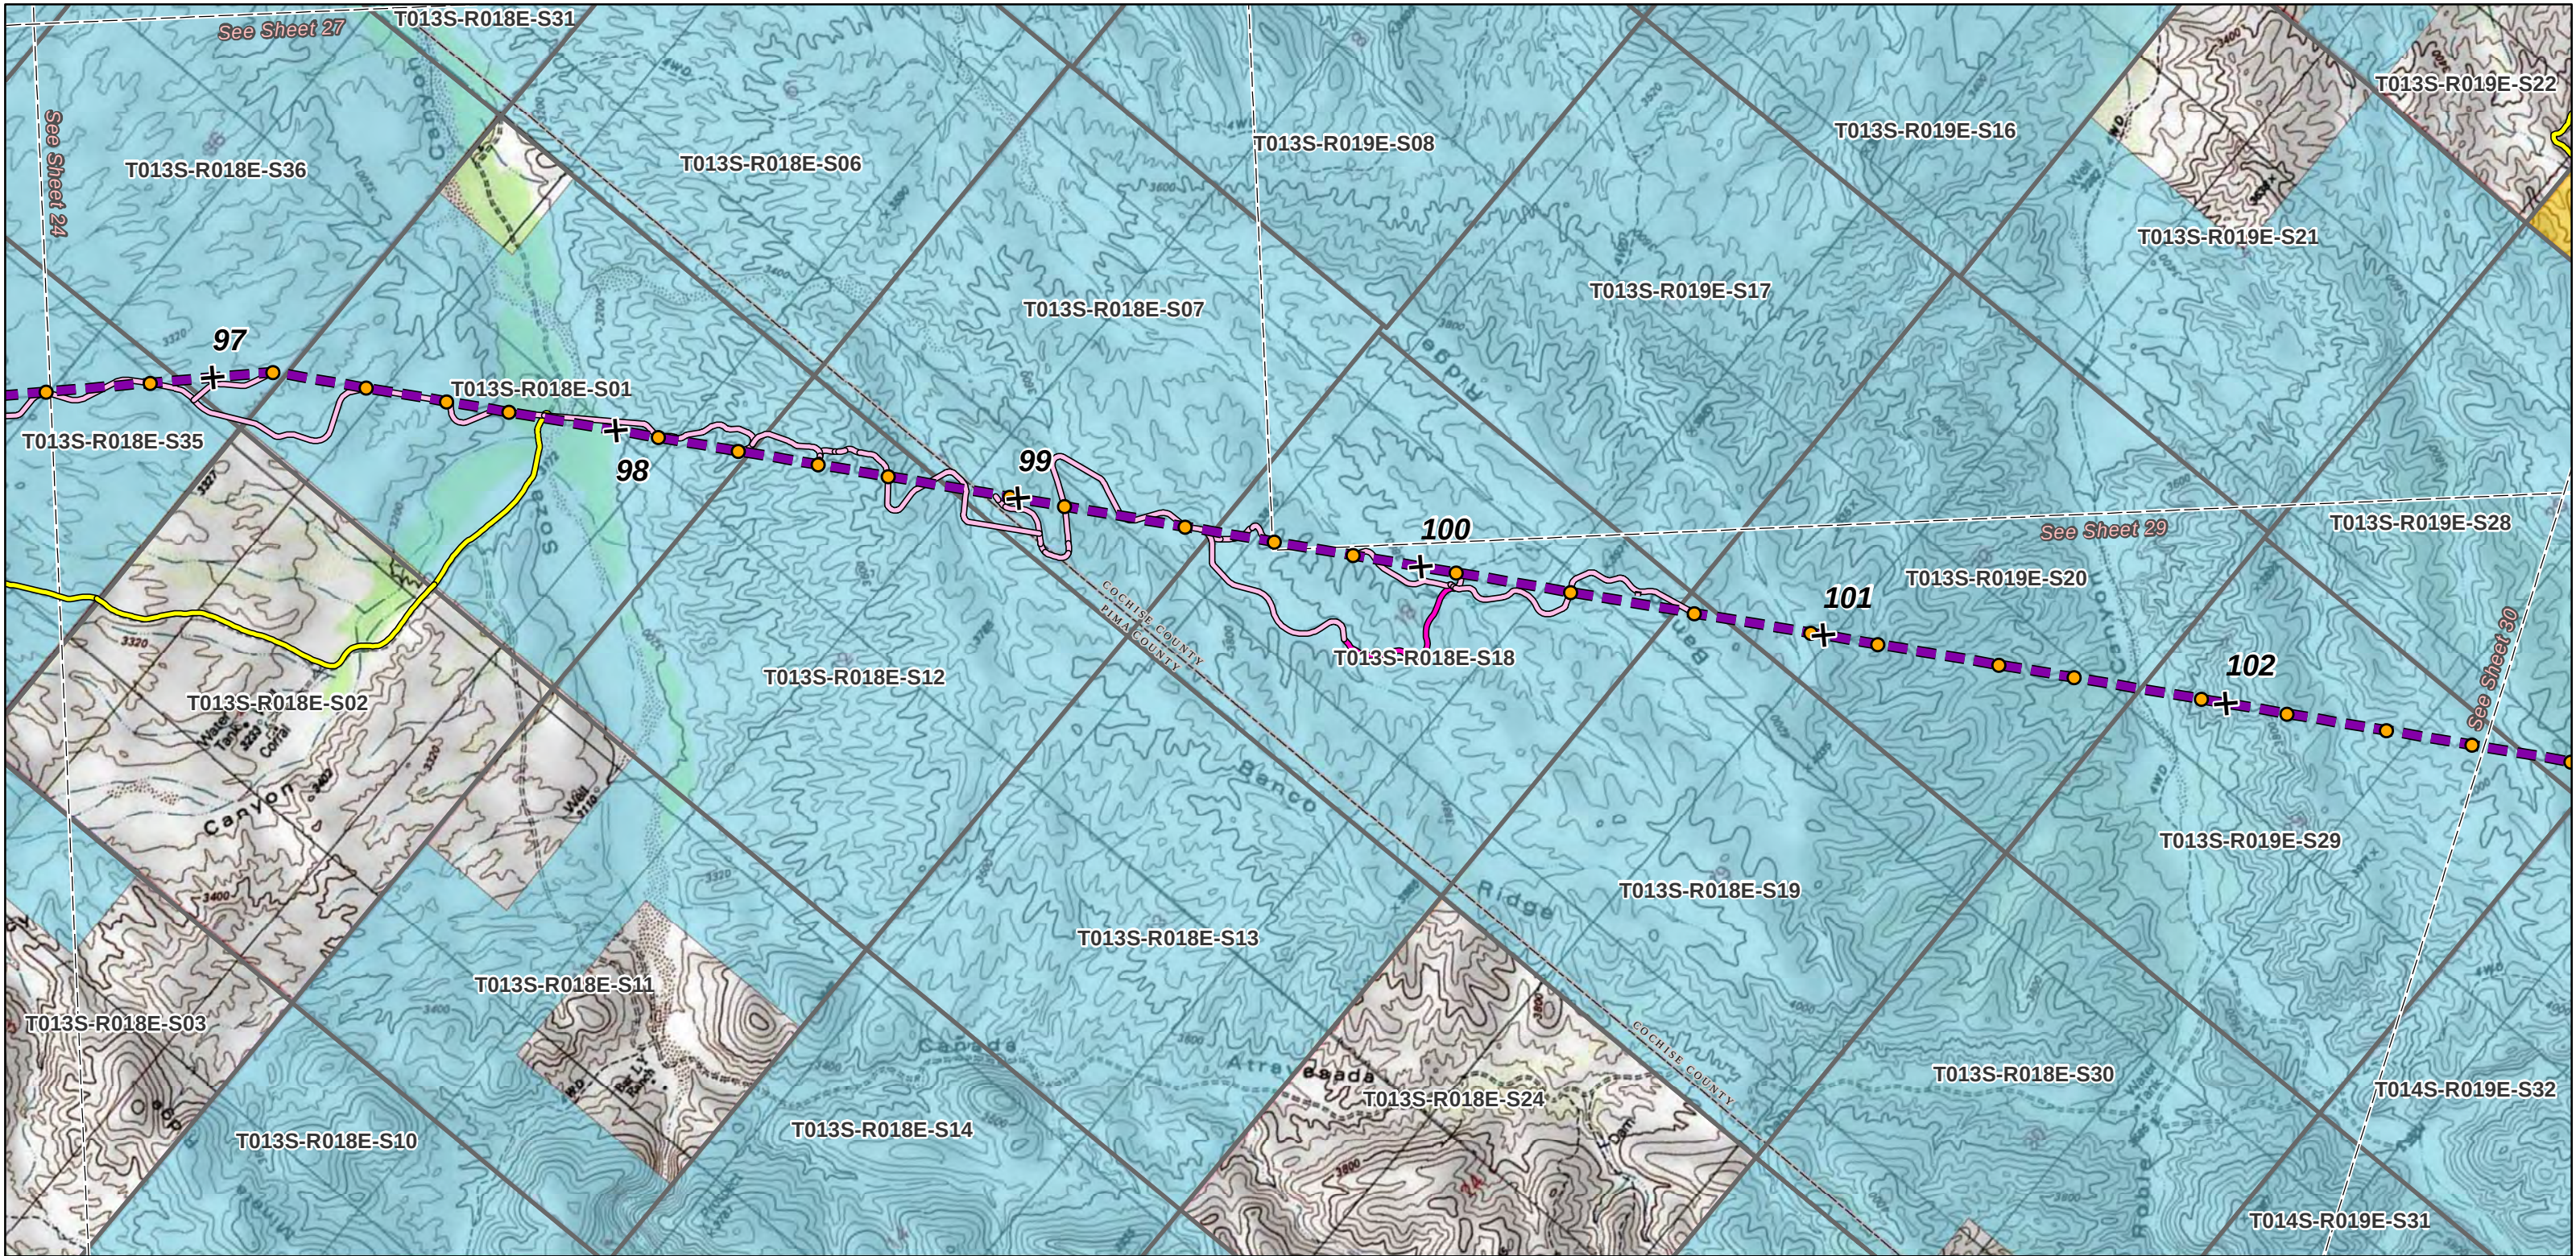

Project Features

- Centerline
- Milepost
- Structure
- Sheet Boundary Matchline

Administrative Features

- Township-Range-Section
- BLM Field Office Boundary
- County Boundary

Land Ownership

- Bureau of Land Management
- State Land
- Private / Other

Transportation Features

- Interstate Highway
- U.S. Highway
- State Highway
- Railroad

Access Types

- Existing (unpaved) - Improvement Required, Permanent
- Existing (unpaved) - No Improvement Required, Permanent
- Existing (unpaved) - No Improvement Required, Temporary
- Existing Paved Road, Permanent
- New Road, Permanent
- New Road, Temporary


Note: Locations of temporary work areas outside of the 400-foot-wide granted right-of-way are shown in the electronic file provided with this right-of-way application

PRELIMINARY NOT FOR CONSTRUCTION

SunZia Southwest Transmission Project
RIGHT-OF-WAY GRANT
AZ A-35058 & NM-114438
Preliminary Access Road Plan *upd*
Tucson Field Office
Sheet 28 of 38

0 2,000
Feet

Page A2-144 SunZia
Date: 12/14/2020

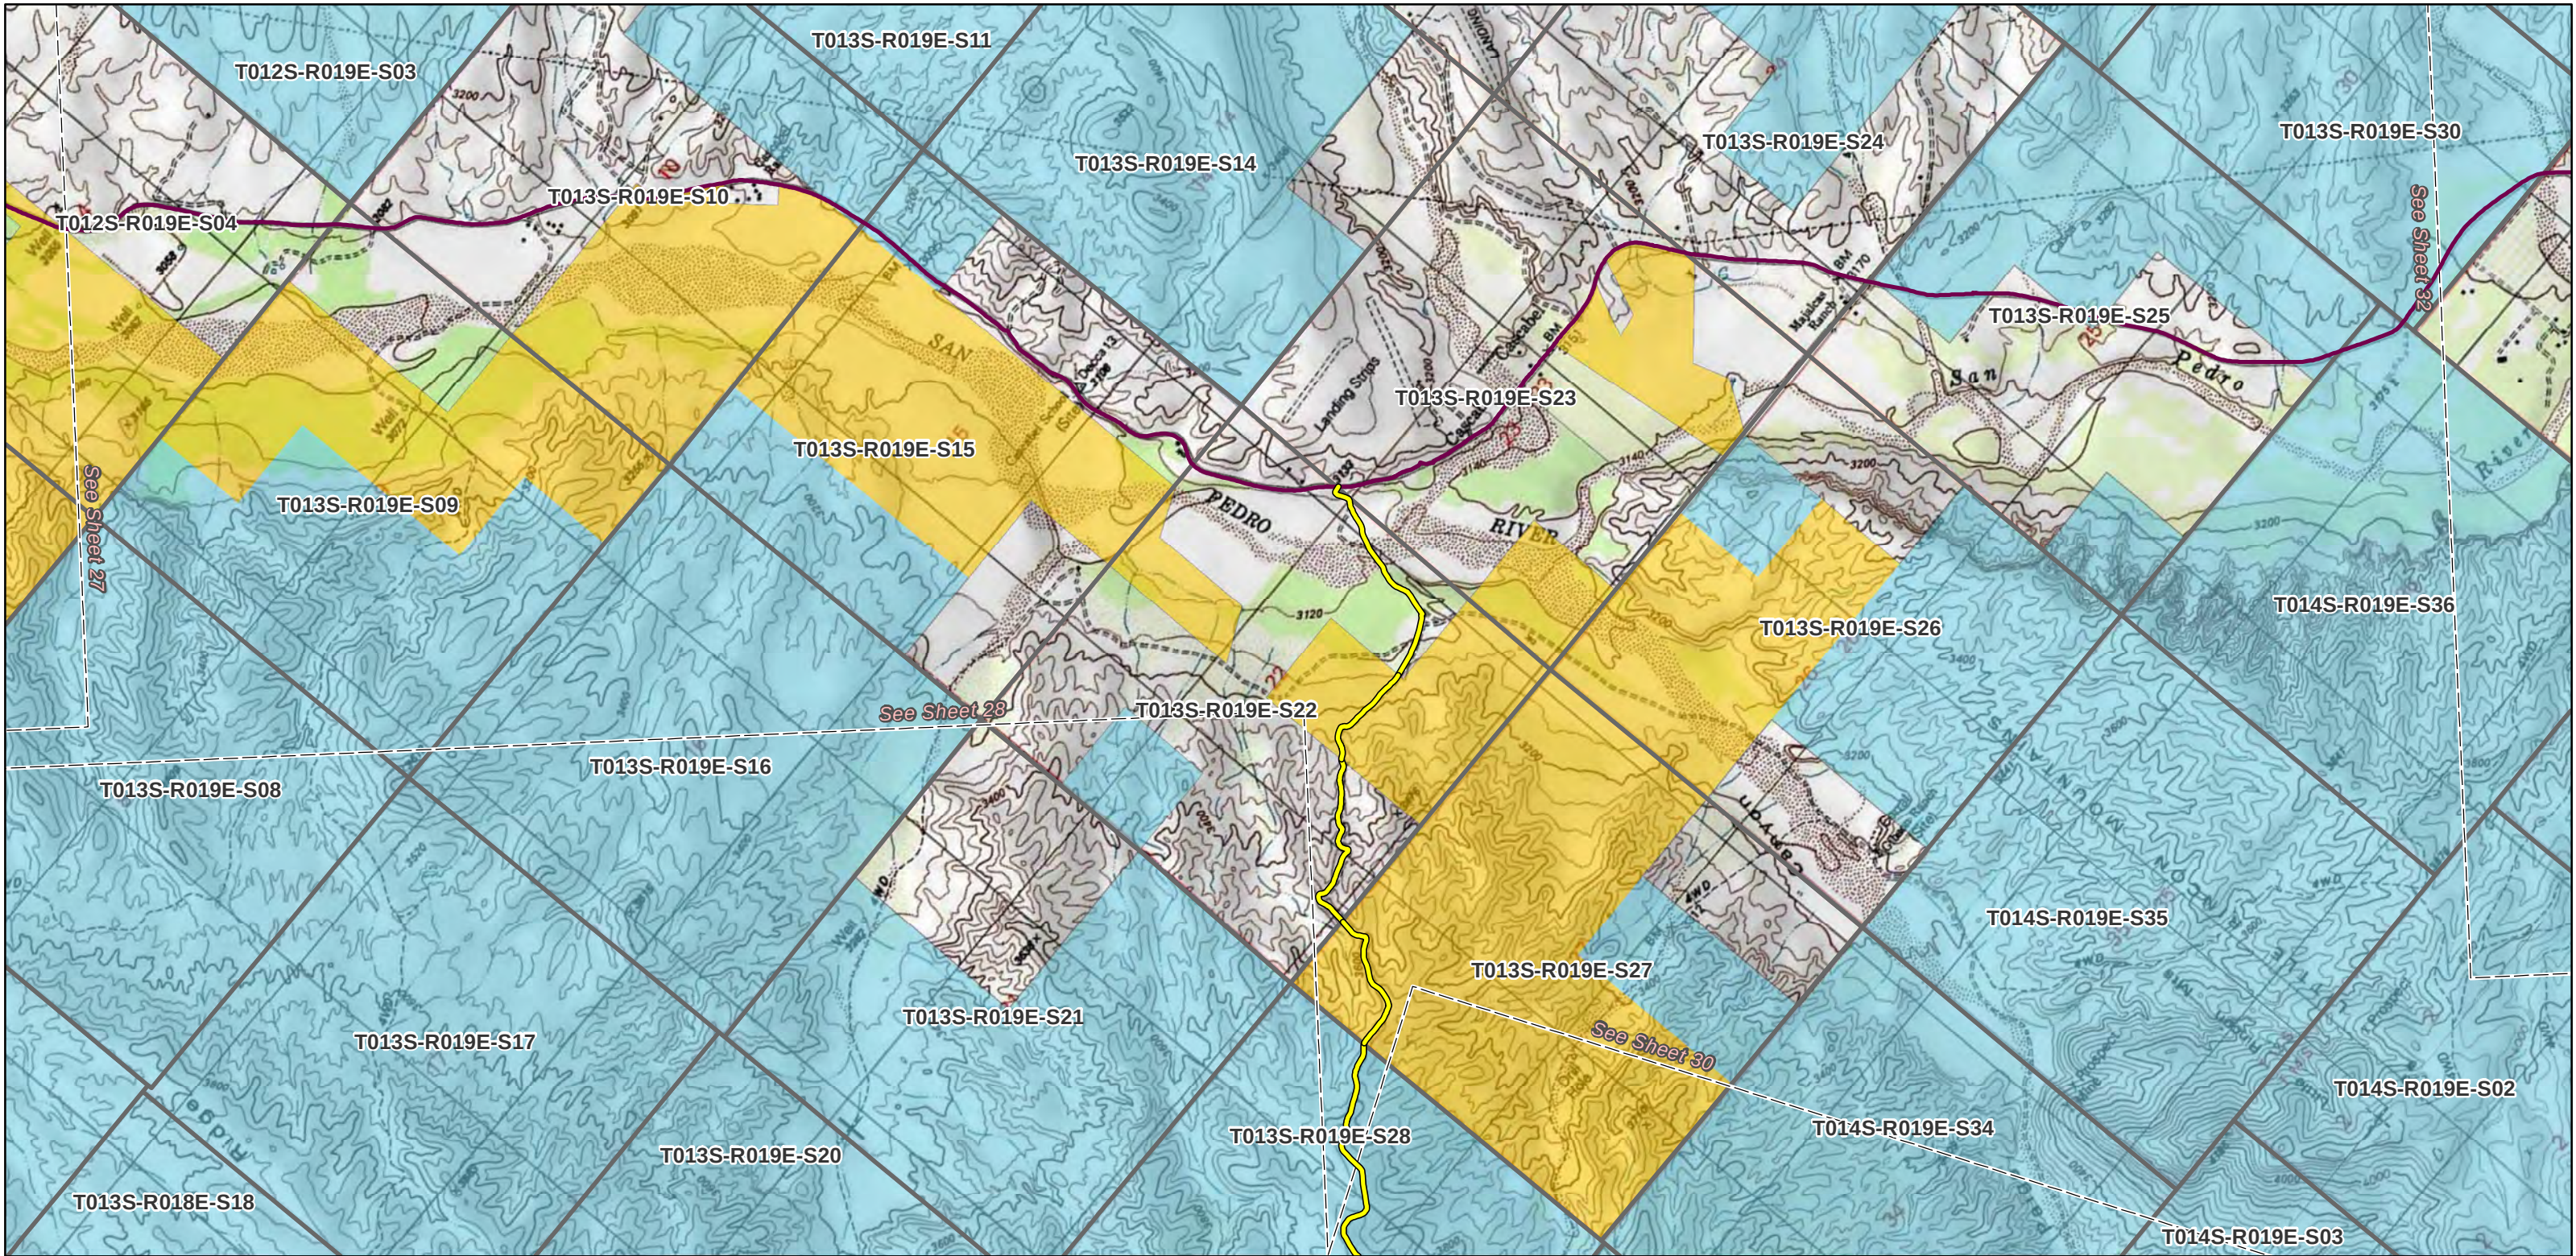

Project Features

- Centerline
- Milepost
- Structure
- Sheet Boundary Matchline

Administrative Features

- Township-Range-Section
- BLM Field Office Boundary
- County Boundary
- Land Ownership**
 - Bureau of Land Management
 - State Land
 - Private / Other

Transportation Features

- Interstate Highway
- U.S. Highway
- State Highway
- Railroad

Access Types

- Existing (unpaved) - Improvement Required, Permanent
- Existing (unpaved) - No Improvement Required, Permanent
- Existing (unpaved) - No Improvement Required, Temporary
- Existing Paved Road, Permanent
- New Road, Permanent
- New Road, Temporary

Note: Locations of temporary work areas outside of the 400-foot-wide granted right-of-way are shown in the electronic file provided with this right-of-way application

PRELIMINARY NOT FOR CONSTRUCTION

SunZia Southwest Transmission Project
RIGHT-OF-WAY GRANT
AZ A-35058 & NM-114438
Preliminary Access Road Plan *upd*
Tucson Field Office
Sheet 29 of 38

02,000

Feet

Page A2-145

Date: 12/14/2020



Project Features

- Centerline
- Milepost
- Structure
- Sheet Boundary Matchline

Administrative Features

- Township-Range-Section
- BLM Field Office Boundary
- County Boundary

Land Ownership

- Bureau of Land Management
- State Land
- Private / Other

Transportation Features

- Interstate Highway
- U.S. Highway
- State Highway
- Railroad

Access Types

- Existing (unpaved) - Improvement Required, Permanent
- Existing (unpaved) - No Improvement Required, Permanent
- Existing (unpaved) - No Improvement Required, Temporary
- Existing Paved Road, Permanent
- New Road, Permanent
- New Road, Temporary


Note: Locations of temporary work areas outside of the 400-foot-wide granted right-of-way are shown in the electronic file provided with this right-of-way application

PRELIMINARY NOT FOR CONSTRUCTION

SunZia Southwest Transmission Project
RIGHT-OF-WAY GRANT
AZ A-35058 & NM-114438
Preliminary Access Road Plan *upd*
Tucson Field Office
Sheet 30 of 38

0 2,000
Feet

Page A2-146 SunZia
Date: 12/14/2020

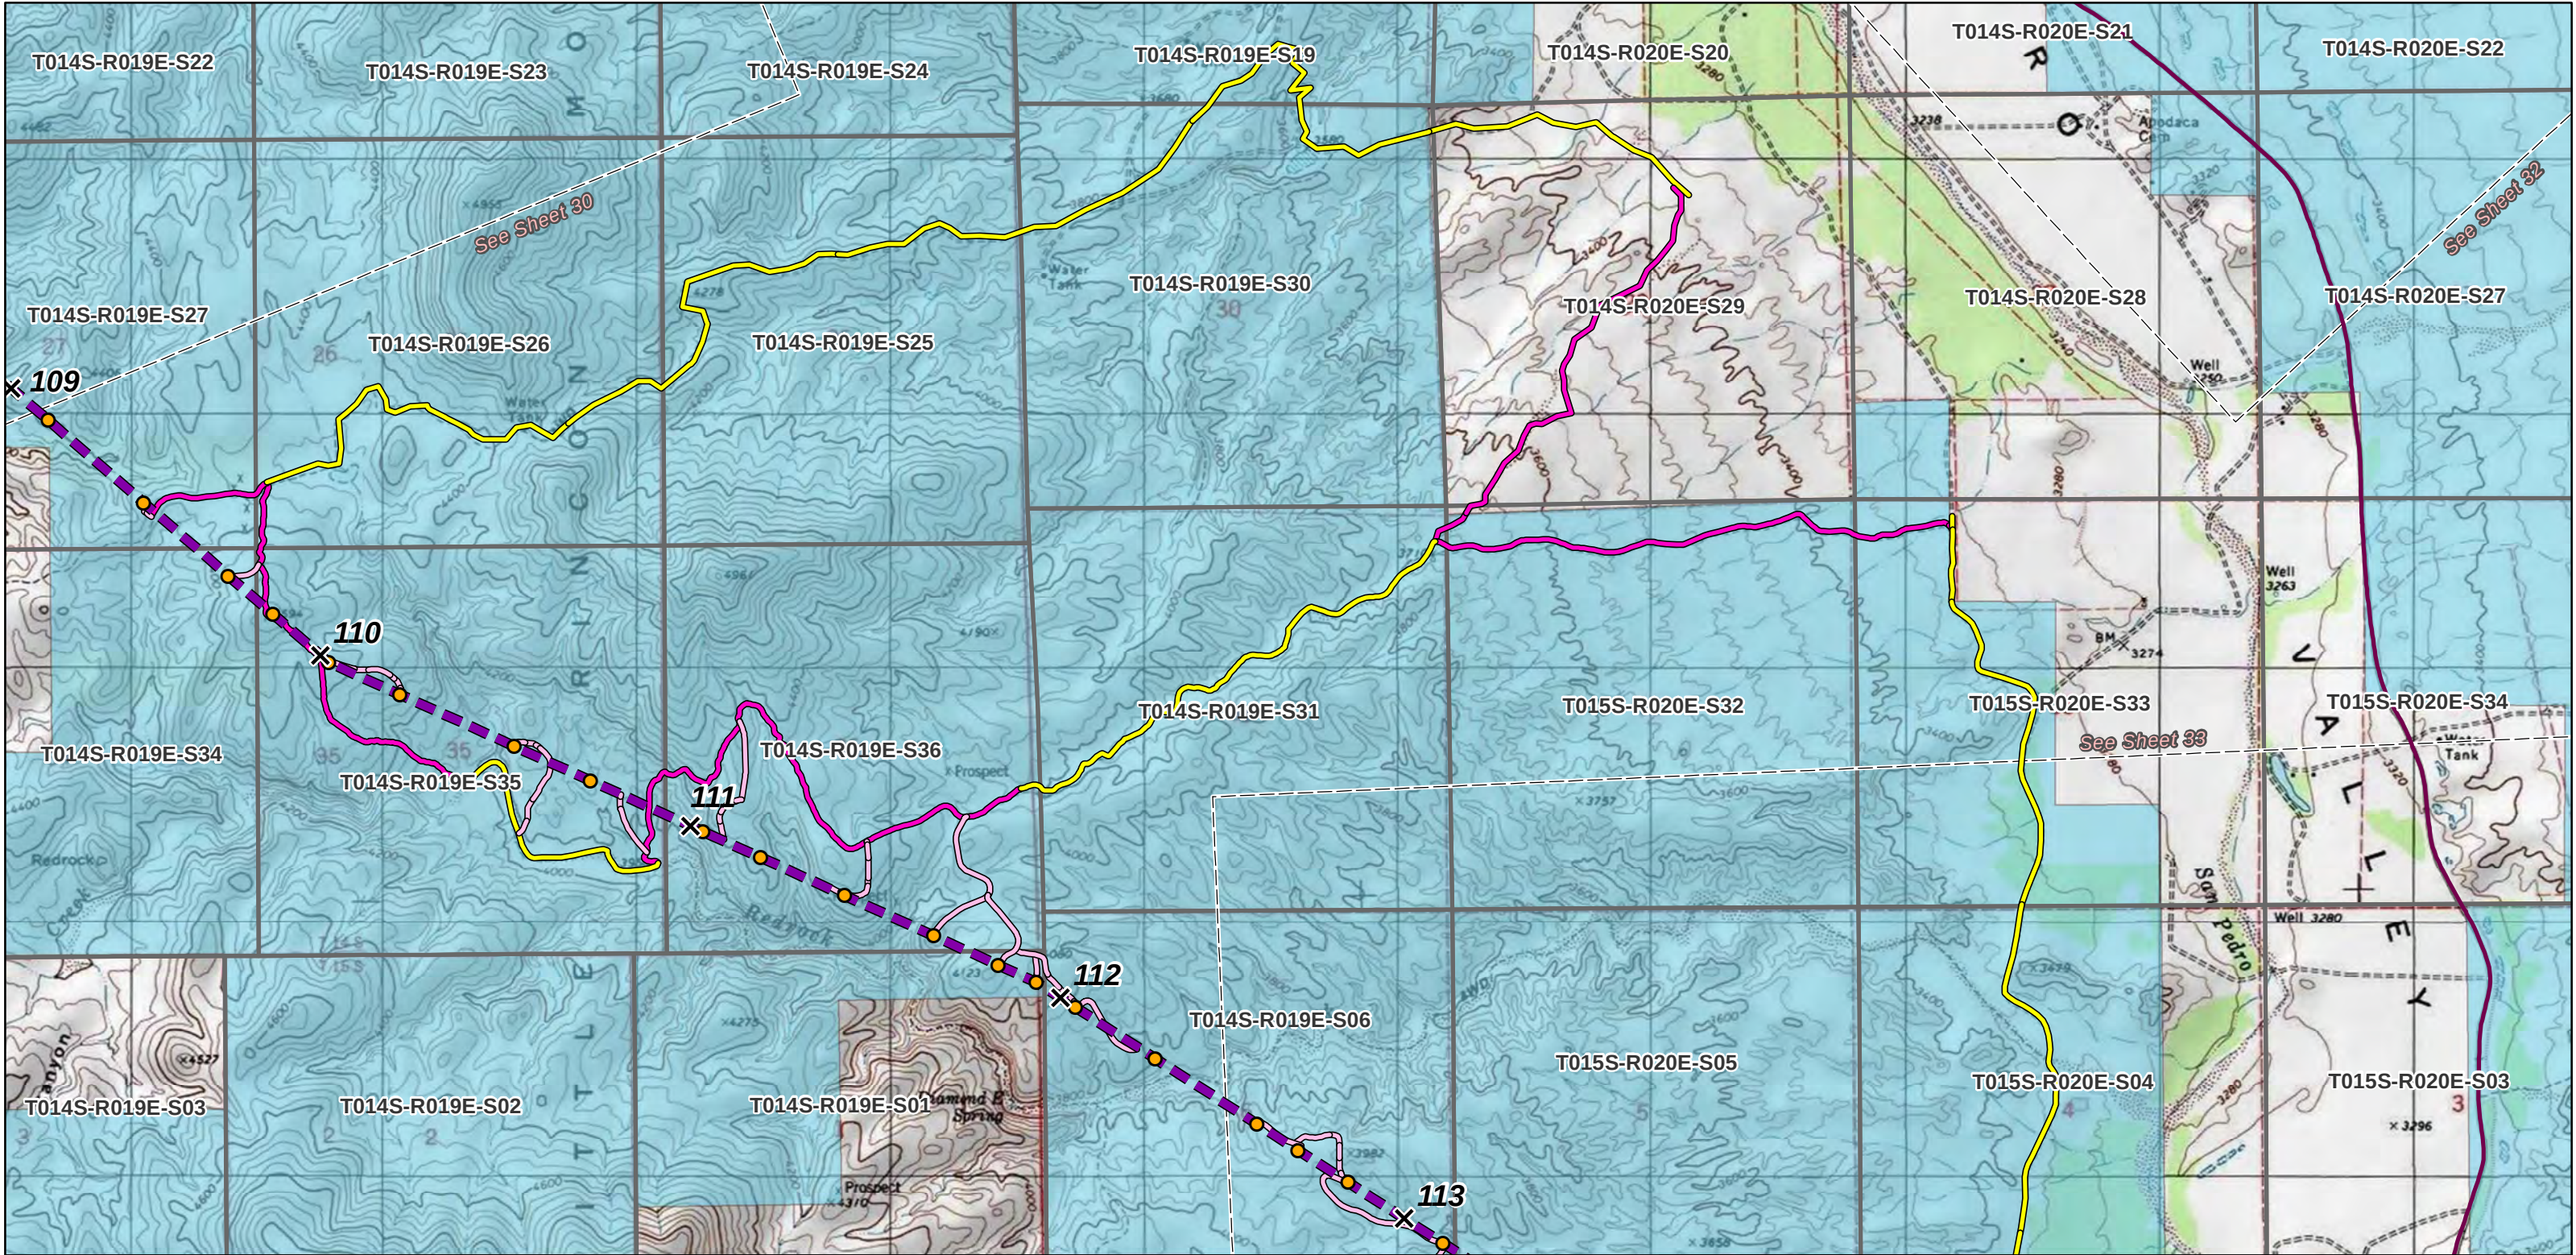

Project Features

- Centerline
- Milepost
- Structure
- Sheet Boundary Matchline

Administrative Features

- Township-Range-Section
- BLM Field Office Boundary
- County Boundary

Land Ownership

- State Land
- Private / Other

Transportation Features

- Interstate Highway
- U.S. Highway
- State Highway
- Railroad

Access Types

- Existing (unpaved) - Improvement Required, Permanent
- Existing (unpaved) - No Improvement Required, Permanent
- Existing (unpaved) - No Improvement Required, Temporary
- Existing Paved Road, Permanent
- New Road, Permanent
- New Road, Temporary

Note: Locations of temporary work areas outside of the 400-foot-wide granted right-of-way are shown in the electronic file provided with this right-of-way application


PRELIMINARY NOT FOR CONSTRUCTION



SunZia Southwest Transmission Project
RIGHT-OF-WAY GRANT
AZ A-35058 & NM-114438
Preliminary Access Road Plan *upd*
Tucson Field Office
Sheet 31 of 38

0 2,000
Feet

Page A2-147 SunZia
Date: 12/14/2020

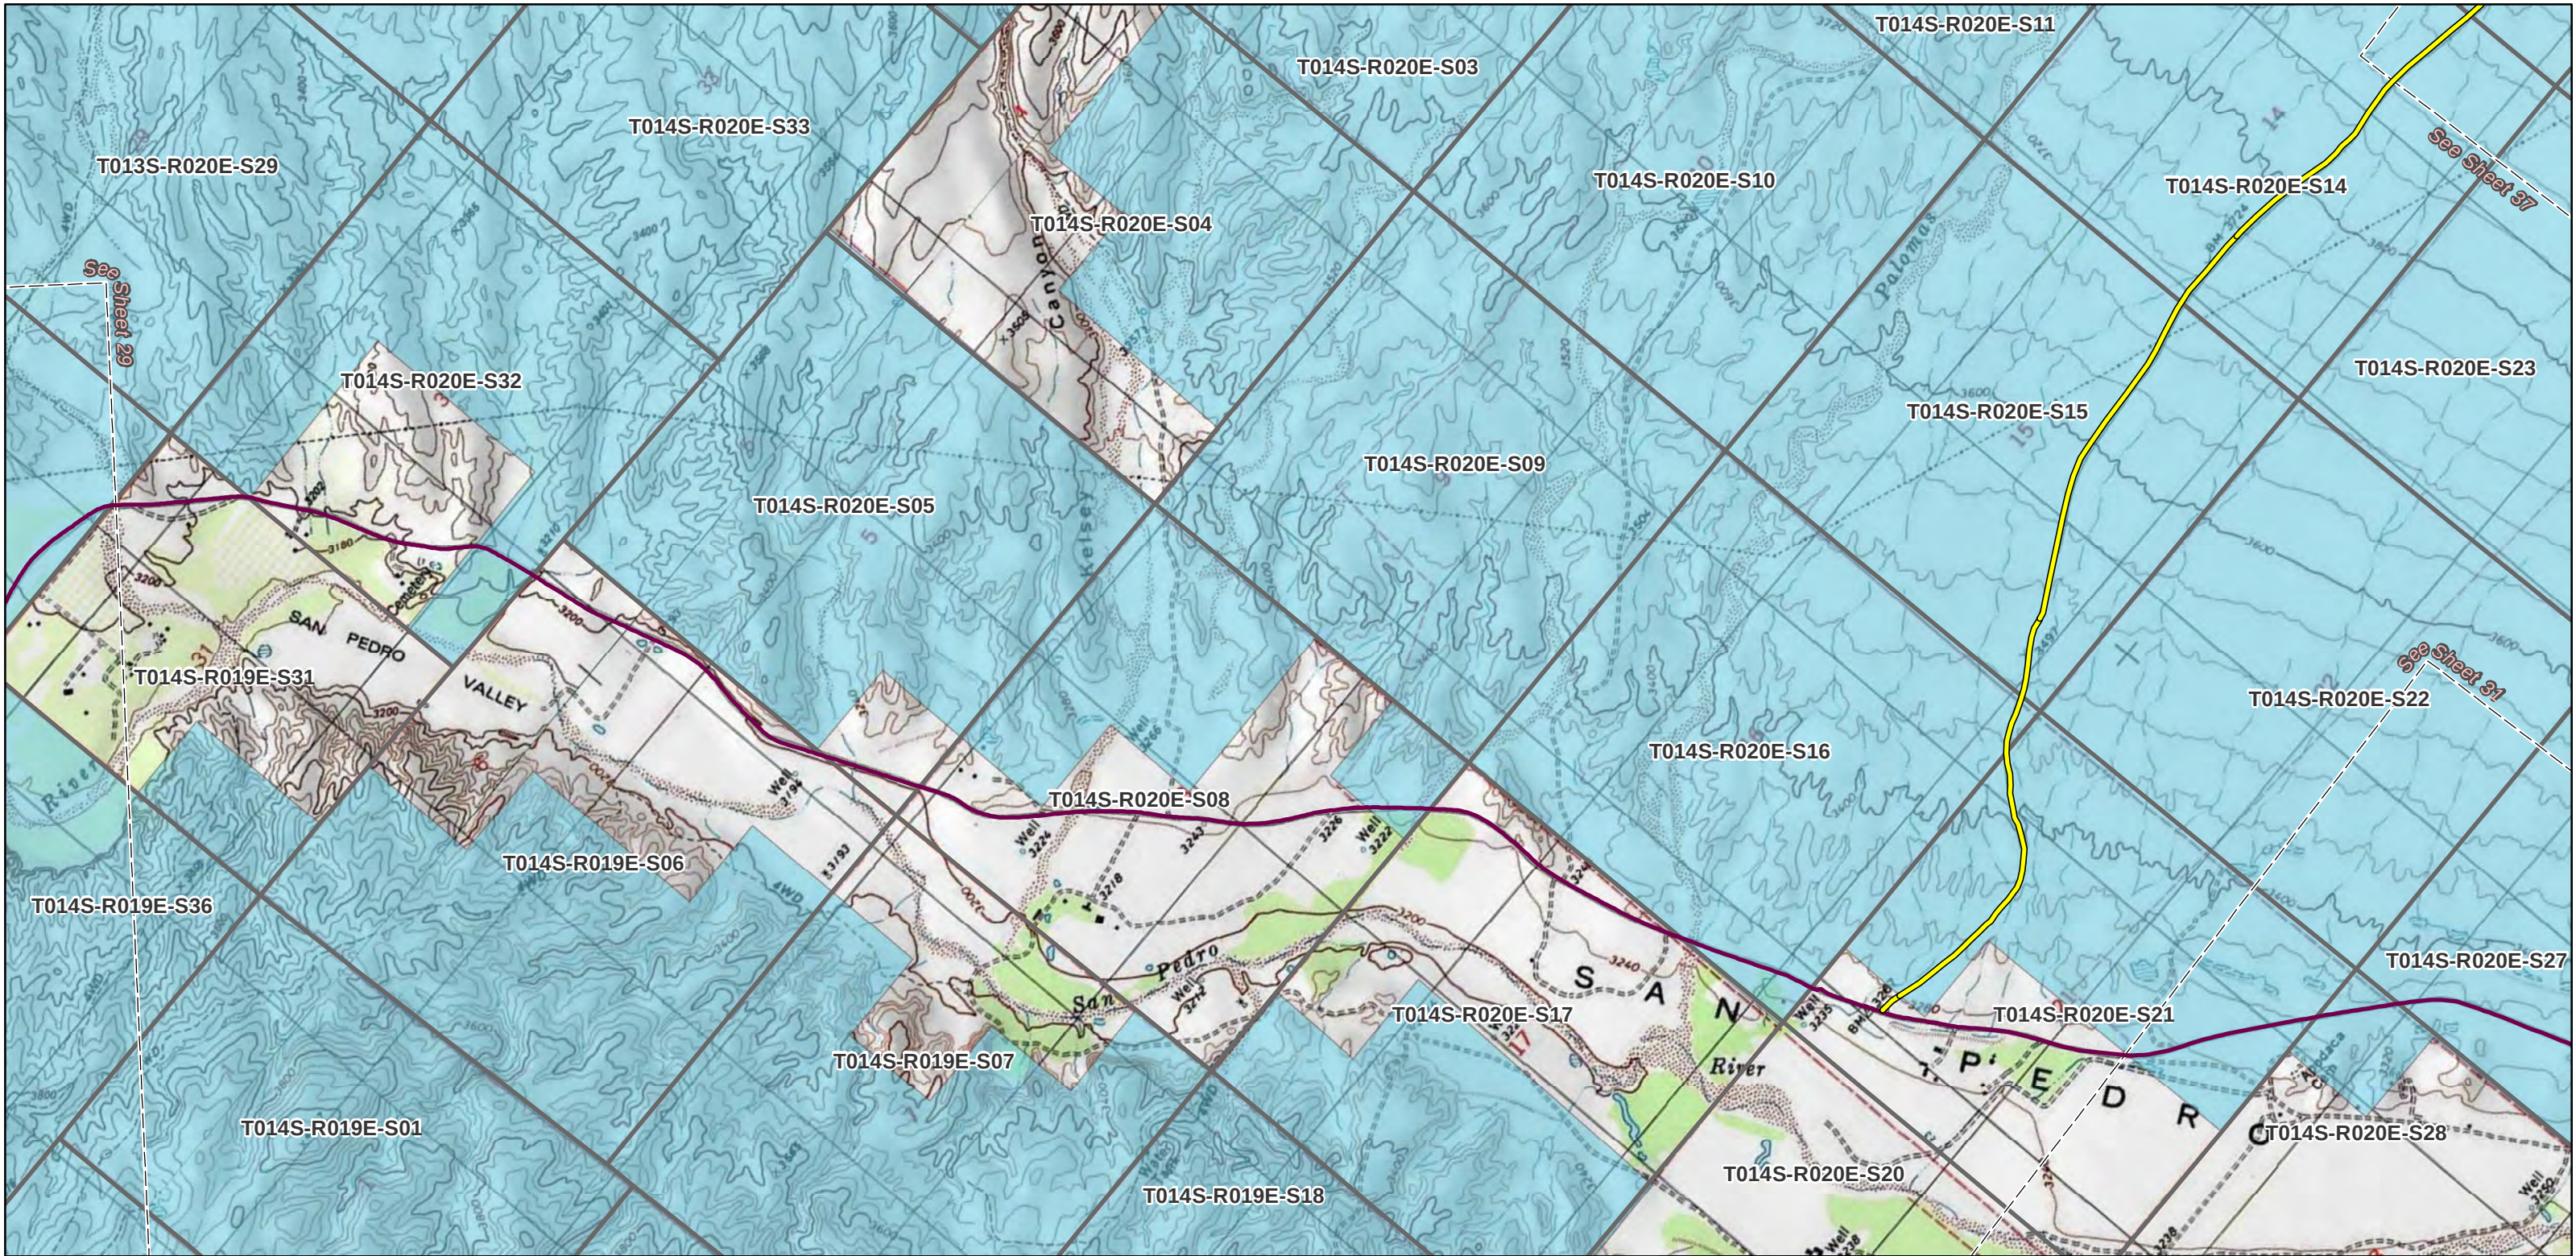

Project Features

- Centerline
- Milepost
- Structure
- Sheet Boundary Matchline

Administrative Features

- Township-Range-Section
- BLM Field Office Boundary
- County Boundary

Land Ownership

- State Land
- Private / Other

Transportation Features

- Interstate Highway
- U.S. Highway
- State Highway
- Railroad

Access Types

- Existing (unpaved) - Improvement Required, Permanent
- Existing (unpaved) - No Improvement Required, Permanent
- Existing (unpaved) - No Improvement Required, Temporary
- Existing Paved Road, Permanent
- New Road, Permanent
- New Road, Temporary


Note: Locations of temporary work areas outside of the 400-foot-wide granted right-of-way are shown in the electronic file provided with this right-of-way application

PRELIMINARY NOT FOR CONSTRUCTION

SunZia Southwest Transmission Project
RIGHT-OF-WAY GRANT
AZ A-35058 & NM-114438
Preliminary Access Road Plan *upd*
Tucson Field Office
Sheet 32 of 38

0 2,000 Feet

Page A2-148 SunZia
Date: 12/14/2020

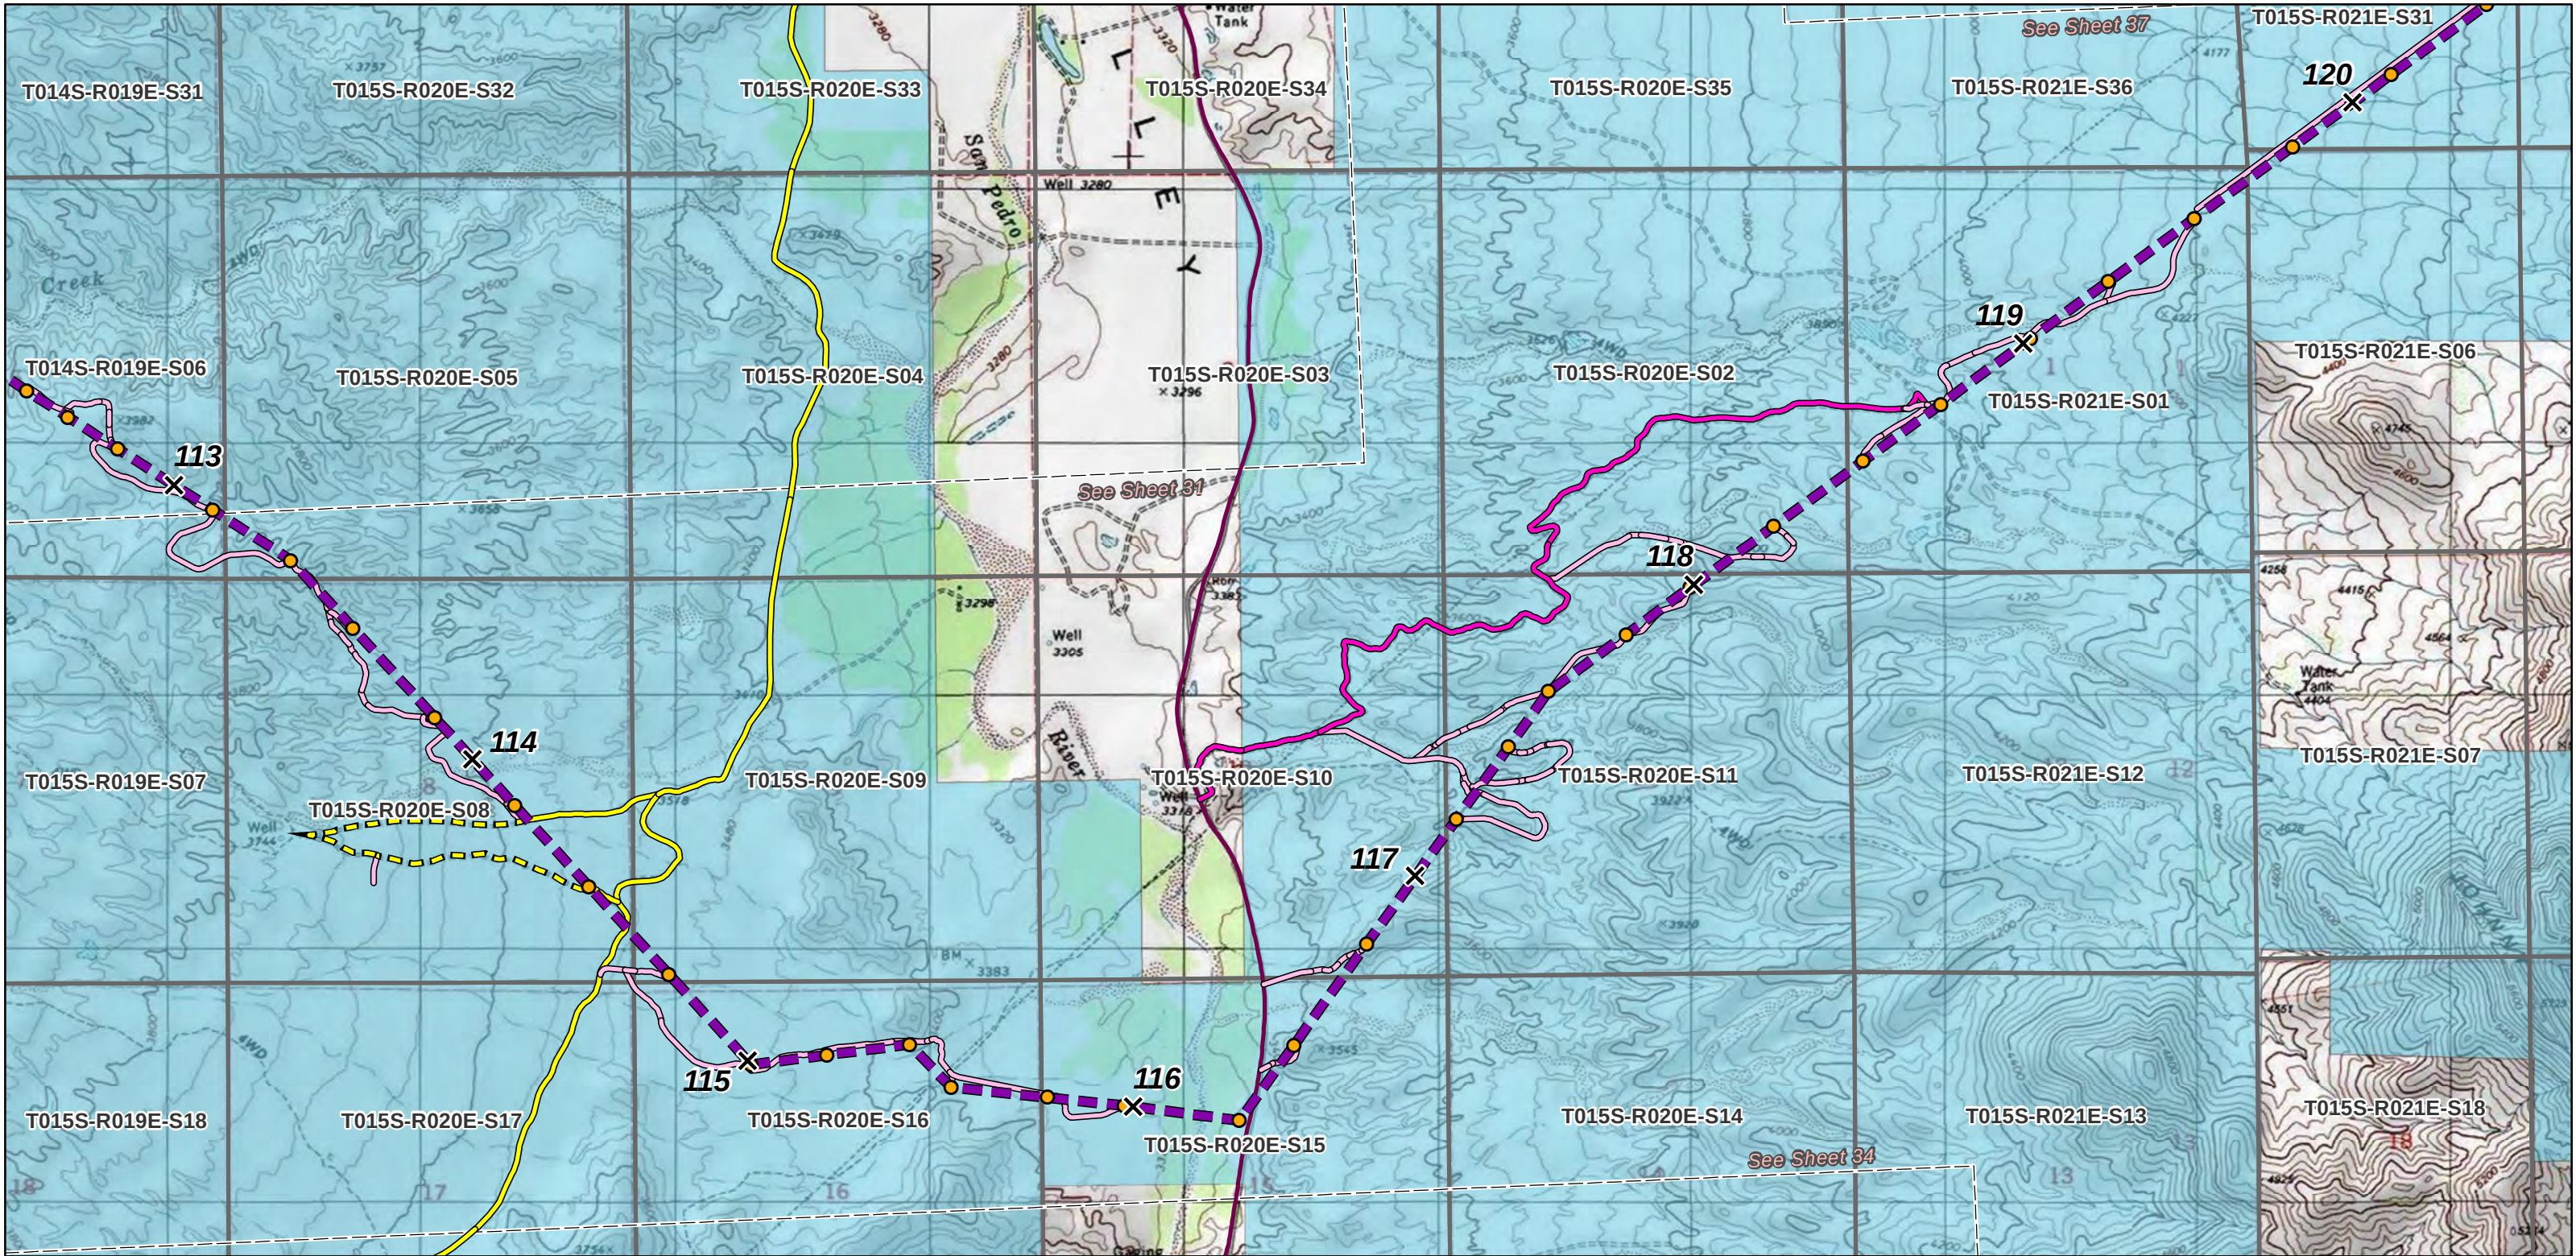

Project Features

- Centerline
- Milepost
- Structure
- Sheet Boundary Matchline

Administrative Features

- Township-Range-Section
- BLM Field Office Boundary
- County Boundary

Land Ownership

- State Land
- Private / Other

Transportation Features

- Interstate Highway
- U.S. Highway
- State Highway
- Railroad

Access Types

- Existing (unpaved) - Improvement Required, Permanent
- Existing (unpaved) - No Improvement Required, Permanent
- Existing (unpaved) - No Improvement Required, Temporary
- Existing Paved Road, Permanent
- New Road, Permanent
- New Road, Temporary

Note: Locations of temporary work areas outside of the 400-foot-wide granted right-of-way are shown in the electronic file provided with this right-of-way application

PRELIMINARY NOT FOR CONSTRUCTION


PHOENIX

ALBUQUERQUE

SunZia Southwest Transmission Project
RIGHT-OF-WAY GRANT
AZ A-35058 & NM-114438
Preliminary Access Road Plan *upd*
Tucson Field Office
Sheet 33 of 38

0 2,000
Feet

Page A2-149 SunZia
Date: 12/14/2020

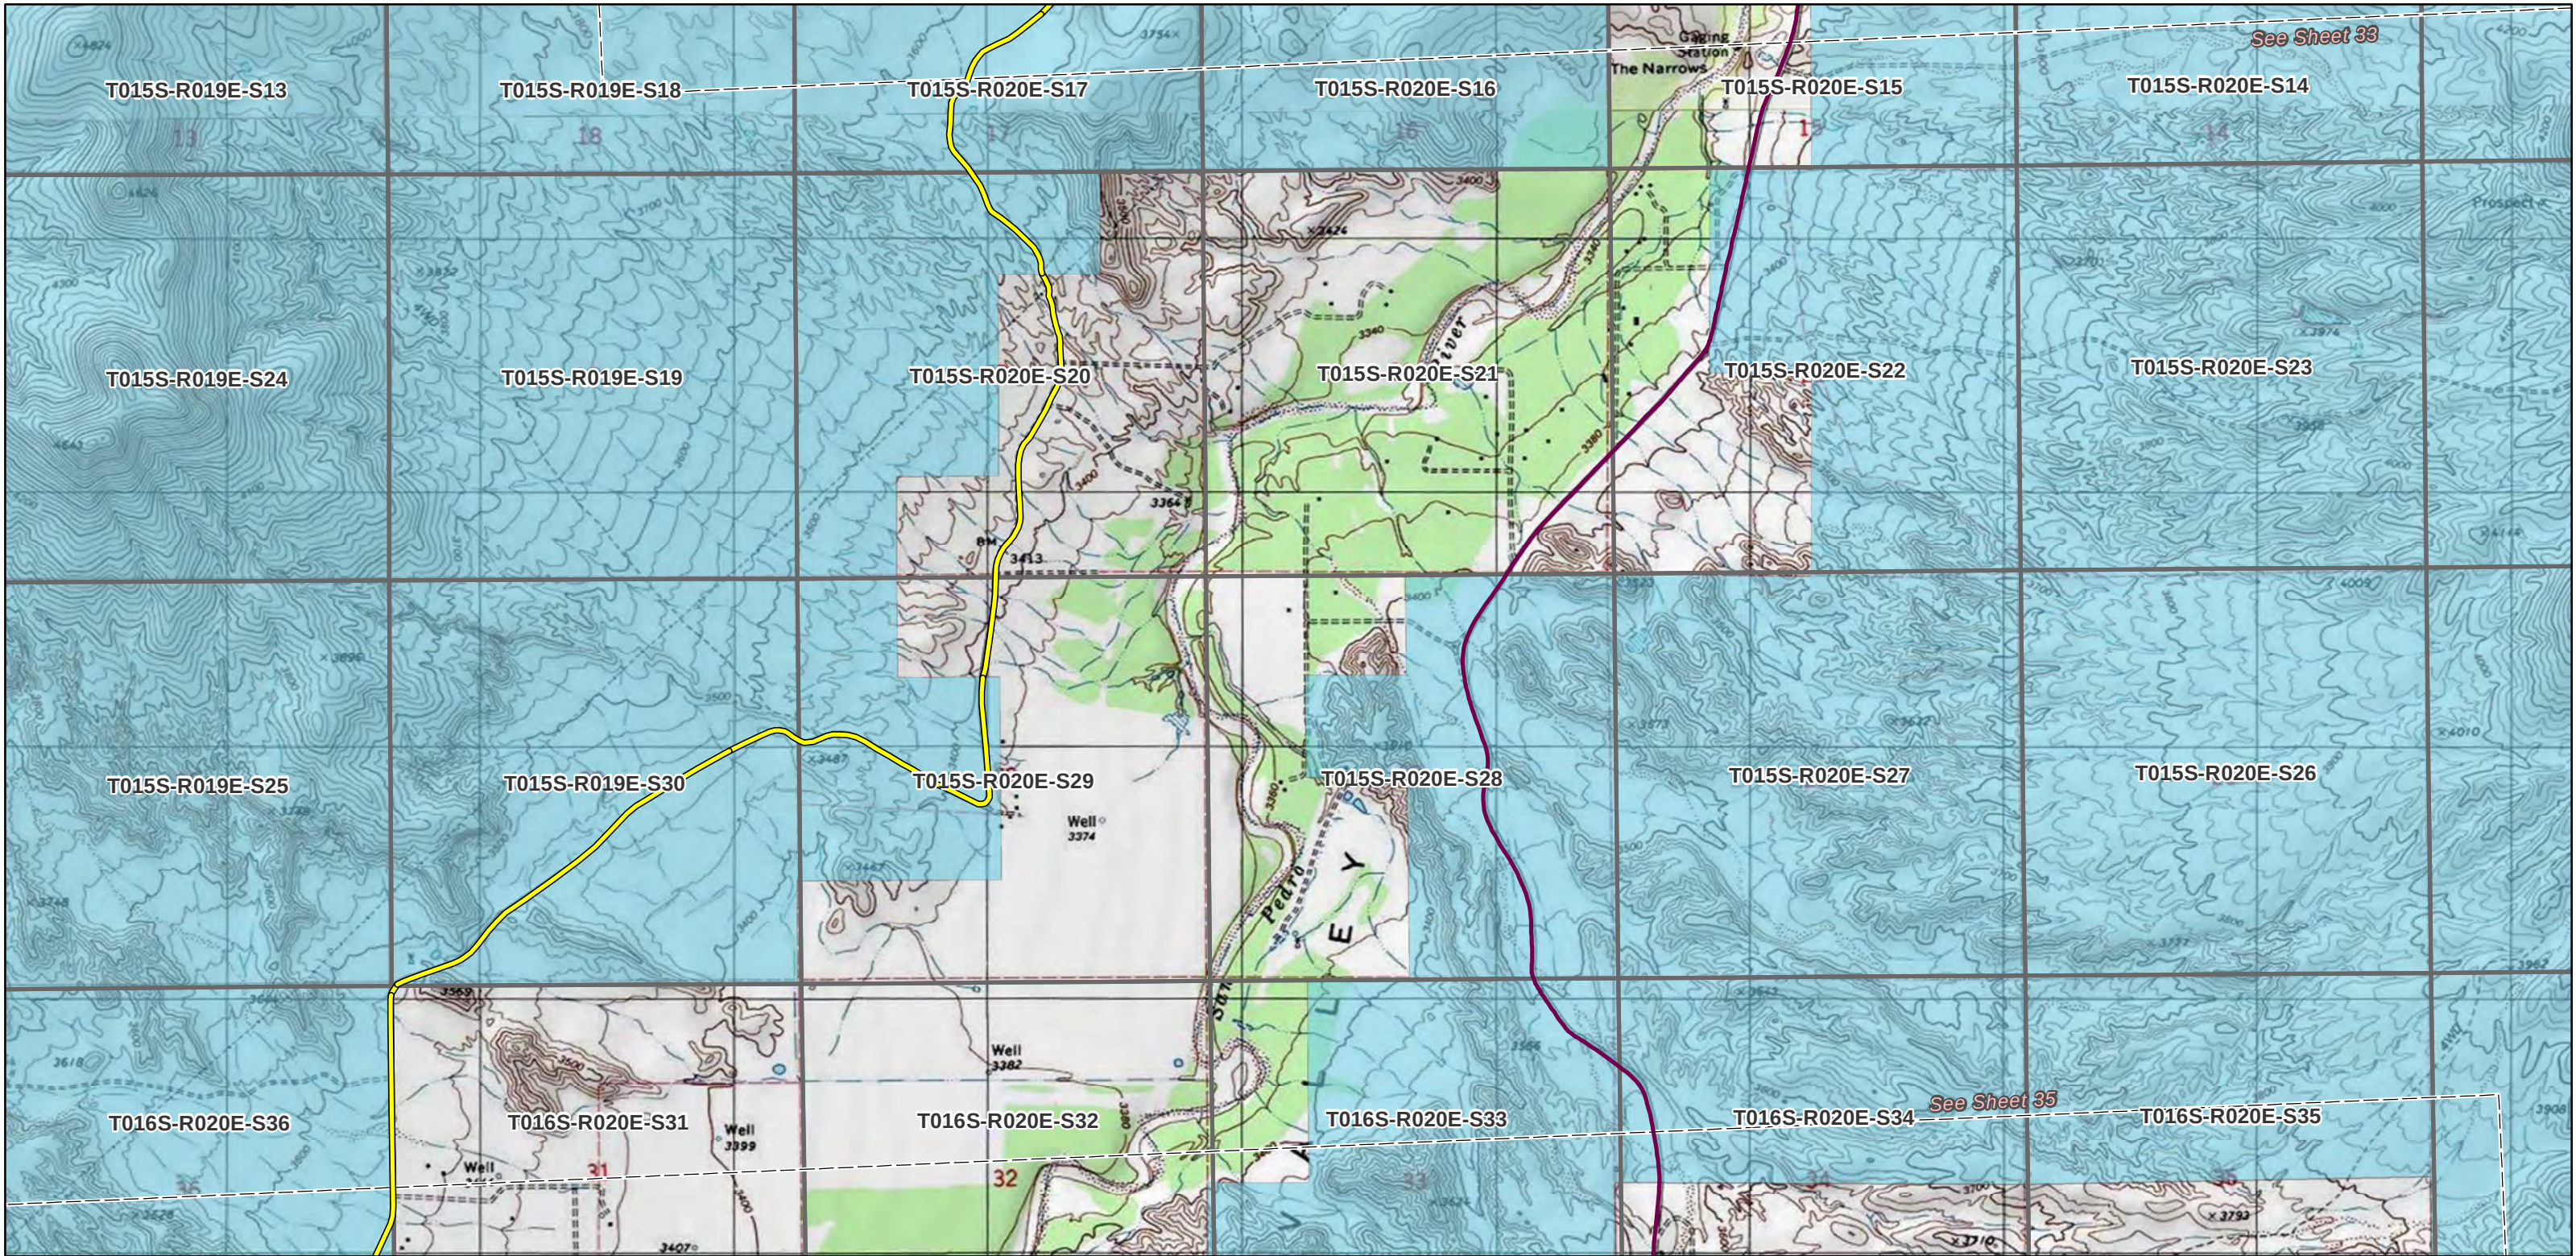

Project Features

- Centerline
- Milepost
- Structure
- Sheet Boundary Matchline

Administrative Features

- Township-Range-Section
- BLM Field Office Boundary
- County Boundary

Land Ownership

- State Land
- Private / Other

Transportation Features

- Interstate Highway
- U.S. Highway
- State Highway
- Railroad

Access Types

- Existing (unpaved) - Improvement Required, Permanent
- Existing (unpaved) - No Improvement Required, Permanent
- Existing (unpaved) - No Improvement Required, Temporary
- Existing Paved Road, Permanent
- New Road, Permanent
- New Road, Temporary


Note: Locations of temporary work areas outside of the 400-foot-wide granted right-of-way are shown in the electronic file provided with this right-of-way application

PRELIMINARY NOT FOR CONSTRUCTION

SunZia Southwest Transmission Project
RIGHT-OF-WAY GRANT
AZ A-35058 & NM-114438
Preliminary Access
Road Plan *upd*
Tucson Field Office
Sheet 34 of 38

0 2,000
Feet

Page A2-150 SunZia
Date: 12/14/2020

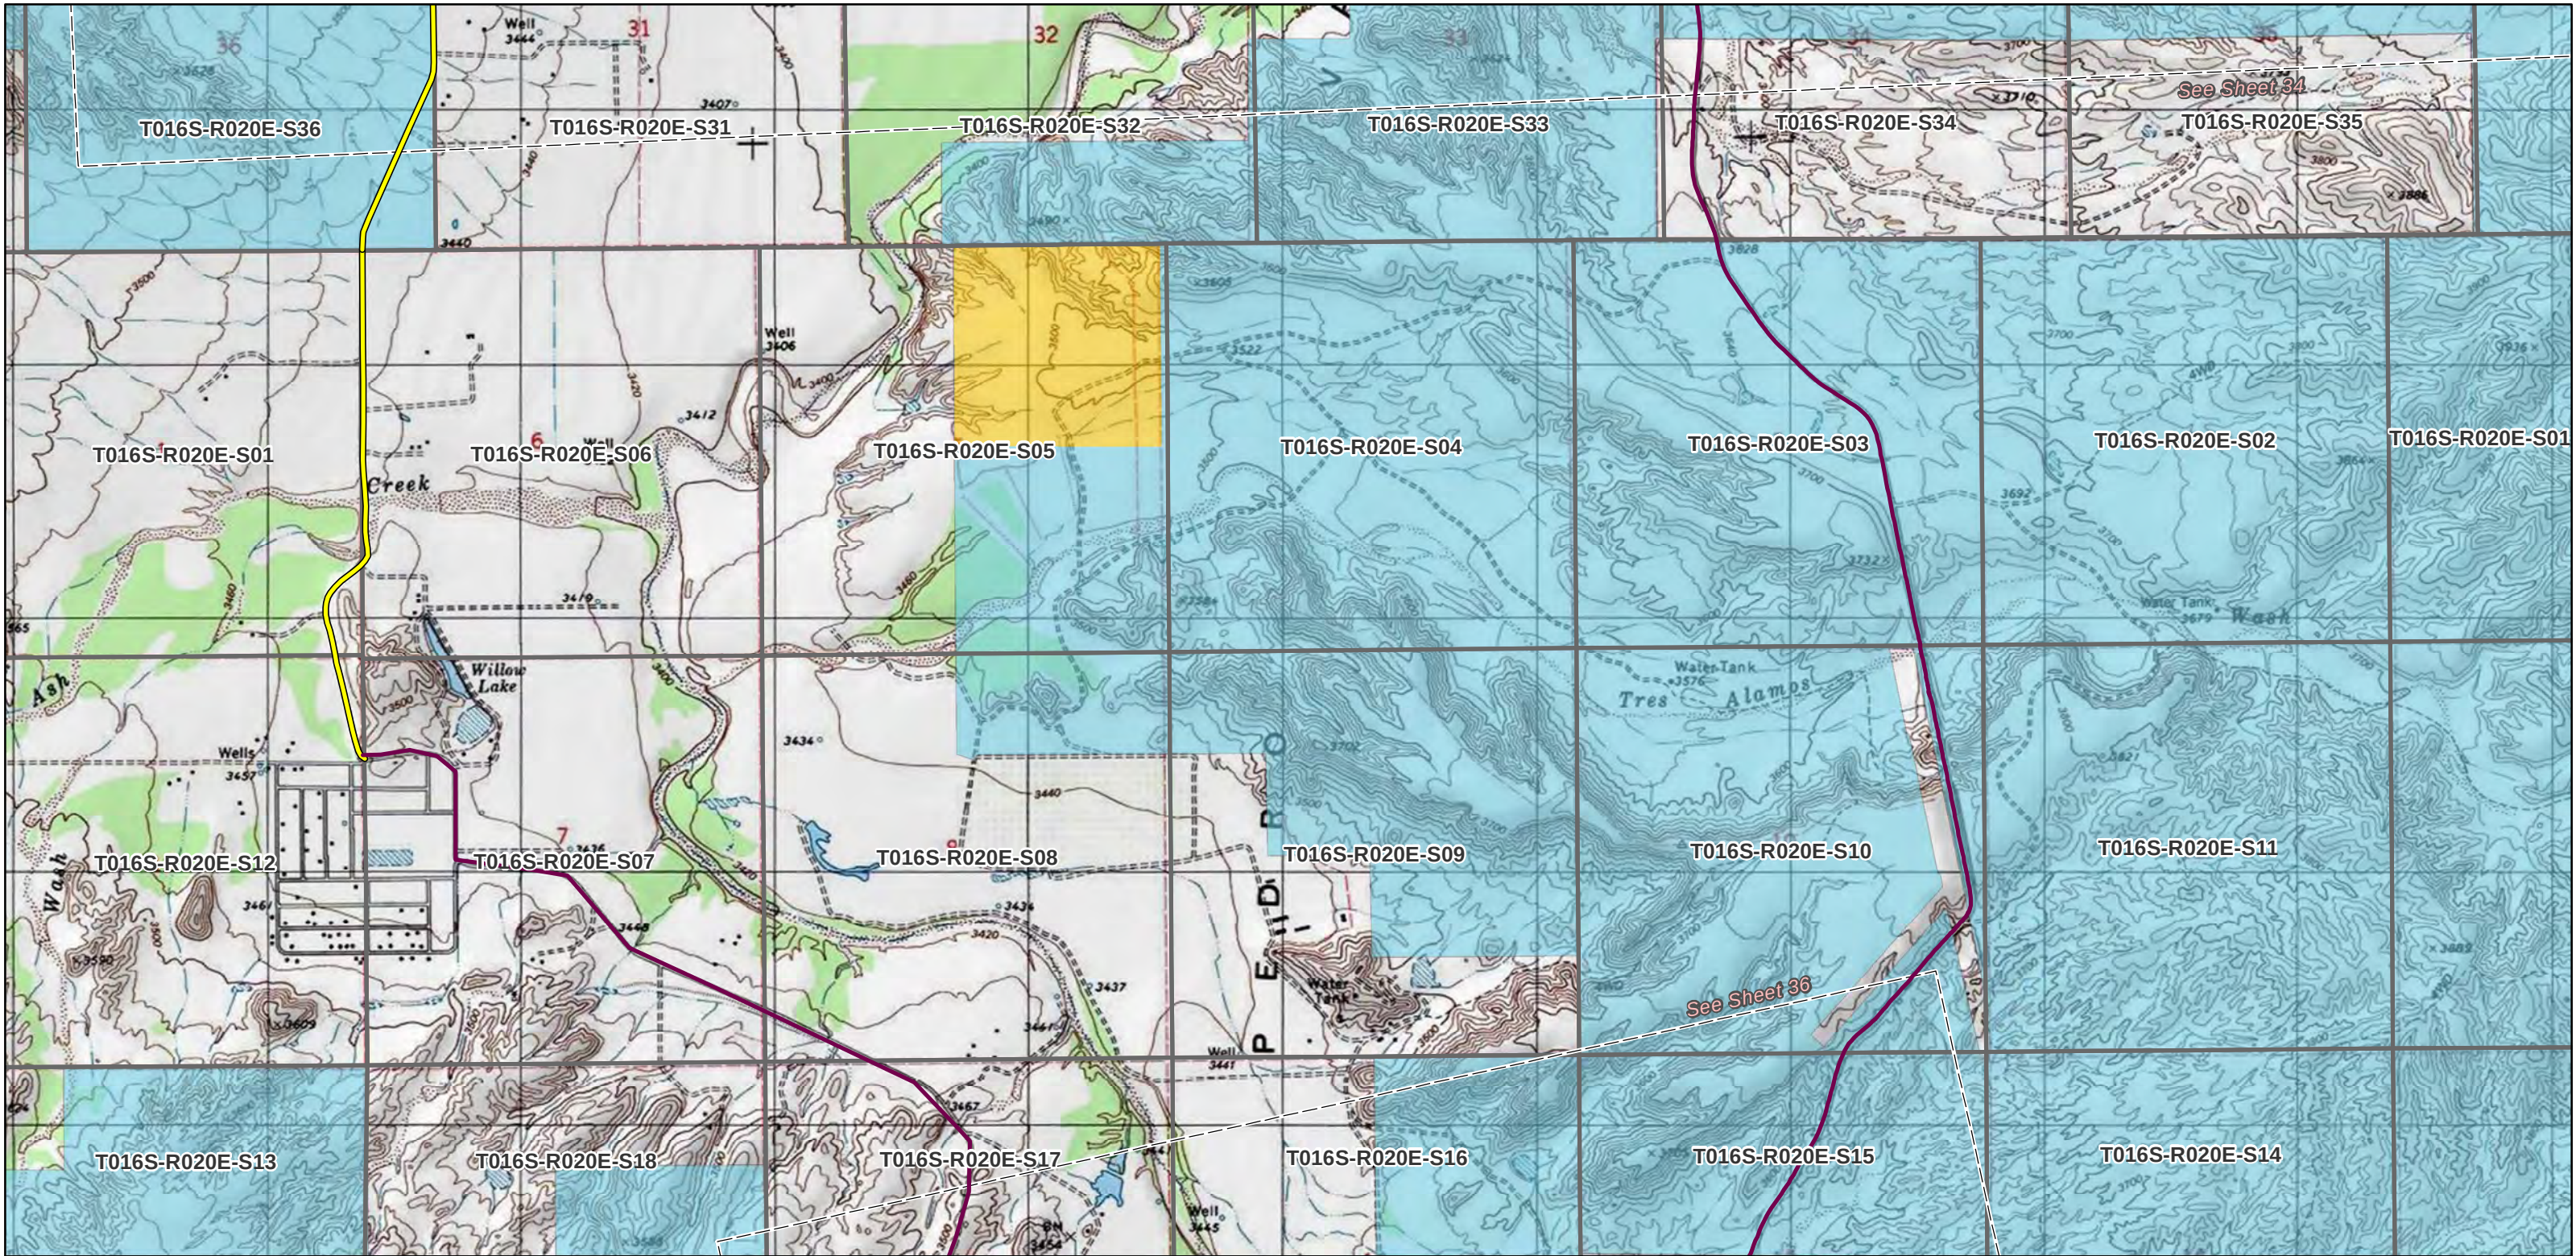

Project Features

- Centerline
- Milepost
- Structure
- Sheet Boundary Matchline

Administrative Features

- Township-Range-Section
- BLM Field Office Boundary
- County Boundary

Land Ownership

- Bureau of Land Management
- State Land
- Private / Other

Transportation Features

- Interstate Highway
- U.S. Highway
- State Highway
- Railroad

Access Types

- Existing (unpaved) - Improvement Required, Permanent
- Existing (unpaved) - No Improvement Required, Permanent
- Existing (unpaved) - No Improvement Required, Temporary
- Existing Paved Road, Permanent
- New Road, Permanent
- New Road, Temporary


Note: Locations of temporary work areas outside of the 400-foot-wide granted right-of-way are shown in the electronic file provided with this right-of-way application

PRELIMINARY NOT FOR CONSTRUCTION

SunZia Southwest Transmission Project
RIGHT-OF-WAY GRANT
AZ A-35058 & NM-114438
Preliminary Access Road Plan *upd*
Tucson Field Office
Sheet 35 of 38

0 2,000 Feet

Page A2-151 SunZia
Date: 12/14/2020

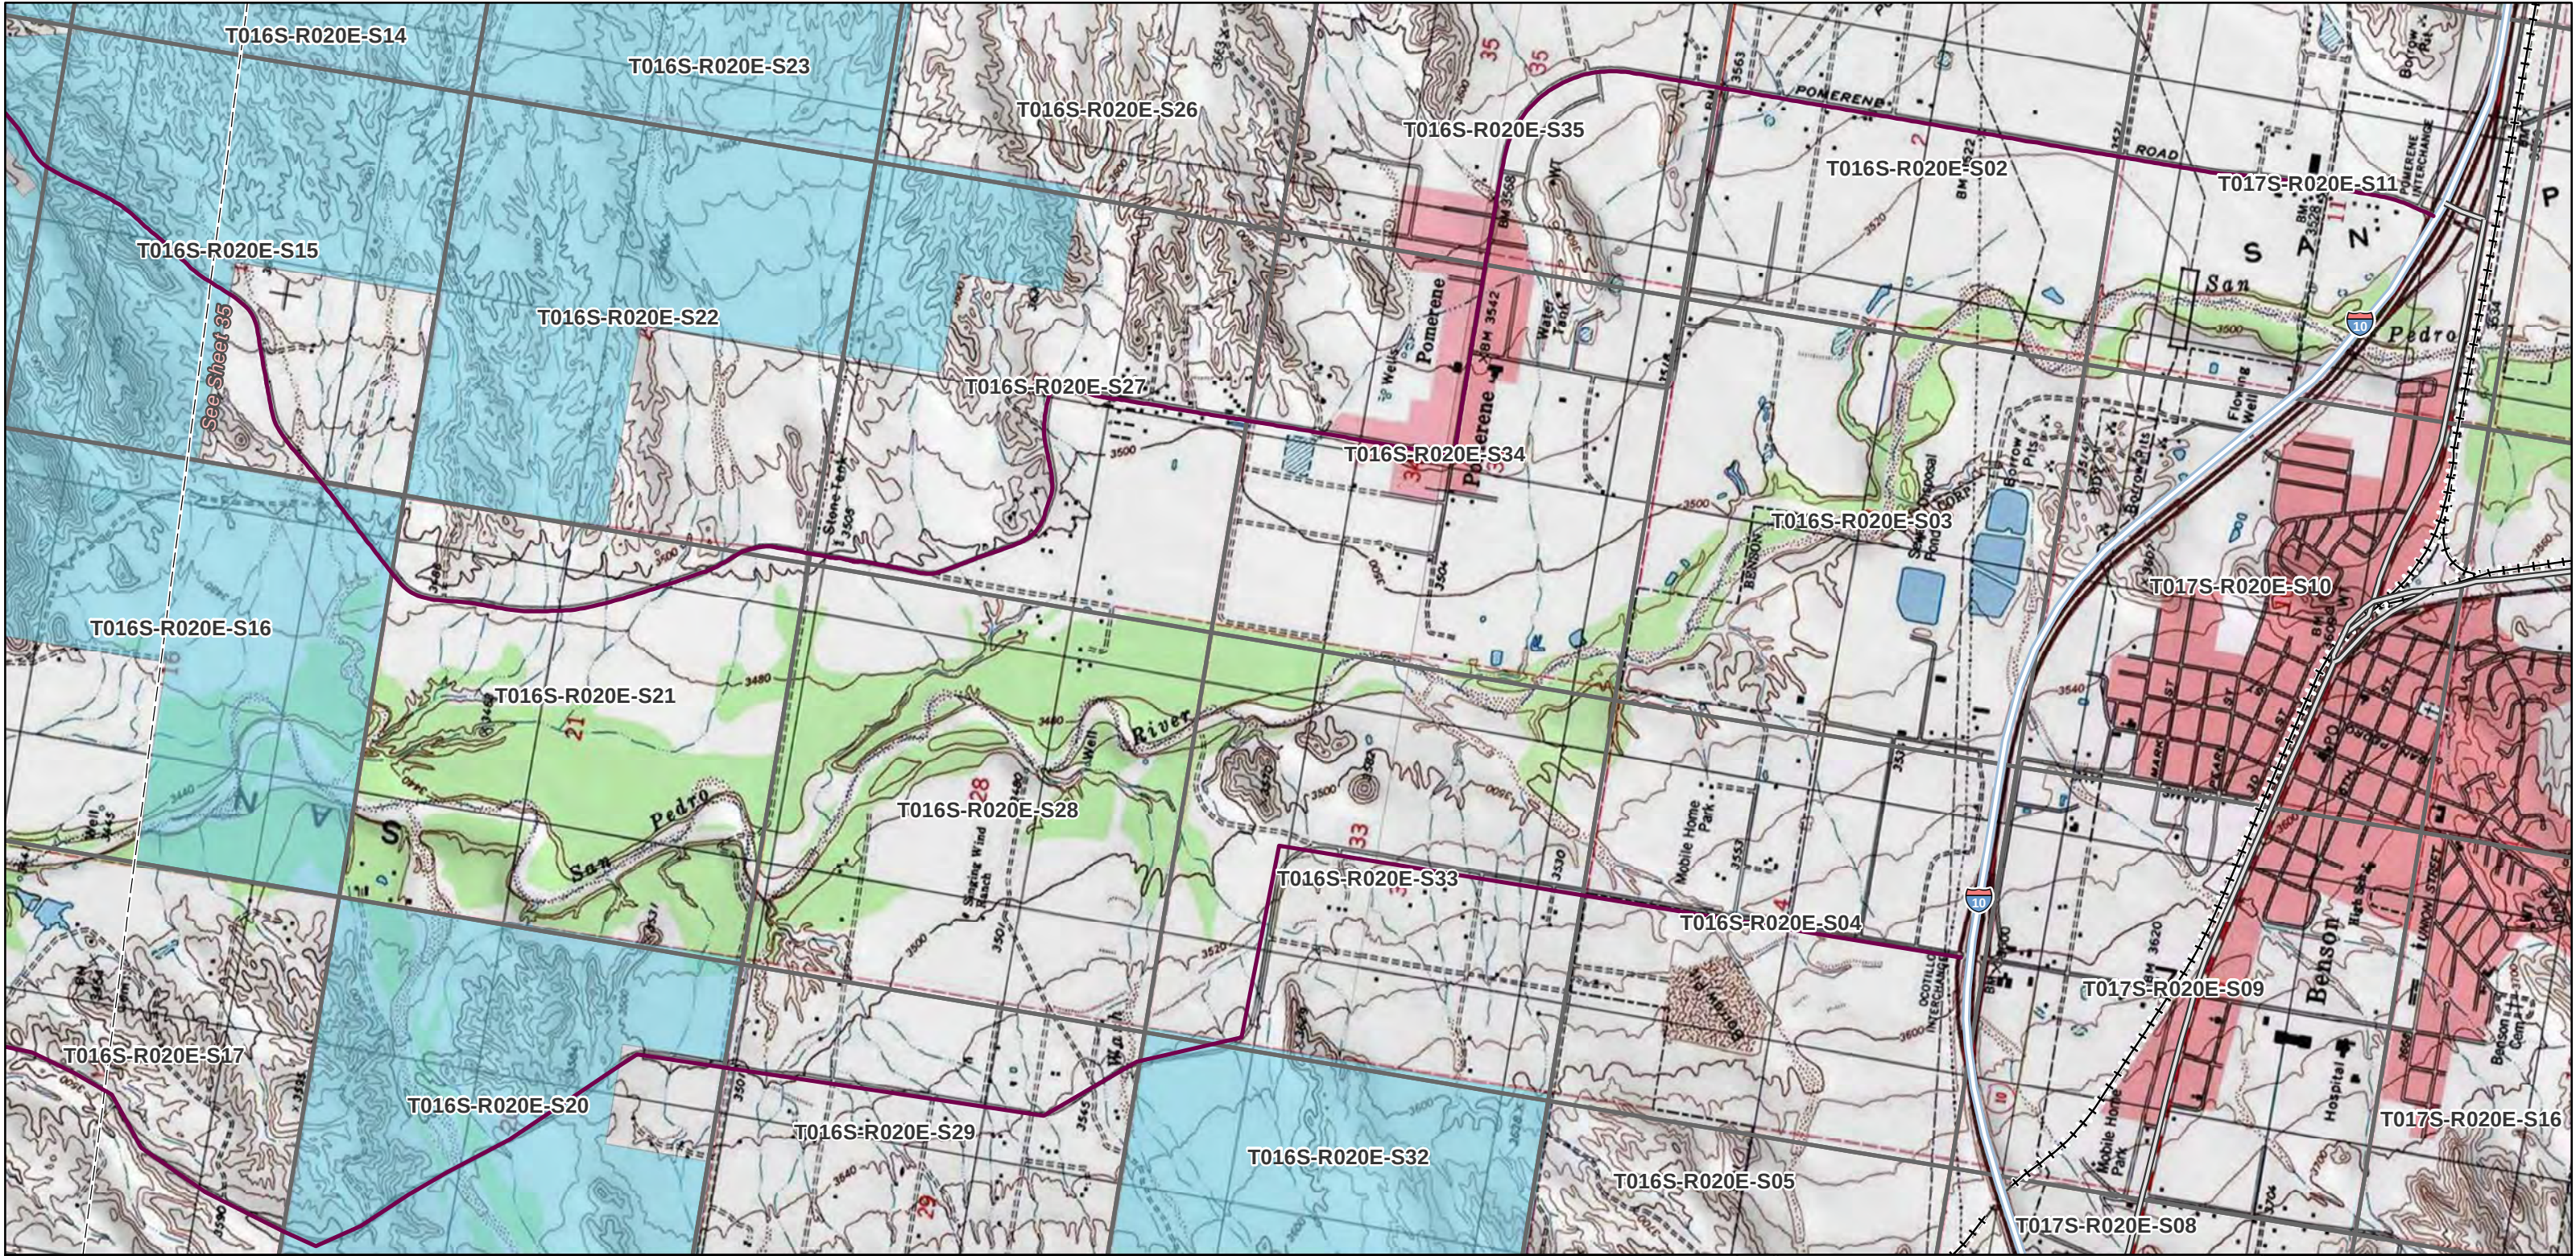

Project Features

- Centerline
- Milepost
- Structure
- Sheet Boundary Matchline

Administrative Features

- Township-Range-Section
- BLM Field Office Boundary
- County Boundary

Land Ownership

- State Land
- Private / Other

Transportation Features

- Interstate Highway
- U.S. Highway
- State Highway
- Railroad

Access Types

- Existing (unpaved) - Improvement Required, Permanent
- Existing (unpaved) - No Improvement Required, Permanent
- Existing (unpaved) - No Improvement Required, Temporary
- Existing Paved Road, Permanent
- New Road, Permanent
- New Road, Temporary


Note: Locations of temporary work areas outside of the 400-foot-wide granted right-of-way are shown in the electronic file provided with this right-of-way application

PRELIMINARY NOT FOR CONSTRUCTION

SunZia Southwest Transmission Project
RIGHT-OF-WAY GRANT
AZ A-35058 & NM-114438
Preliminary Access Road Plan
Tucson Field Office
Sheet 36 of 38

0 2,000 Feet

Page A2-152 SunZia
Date: 12/14/2020

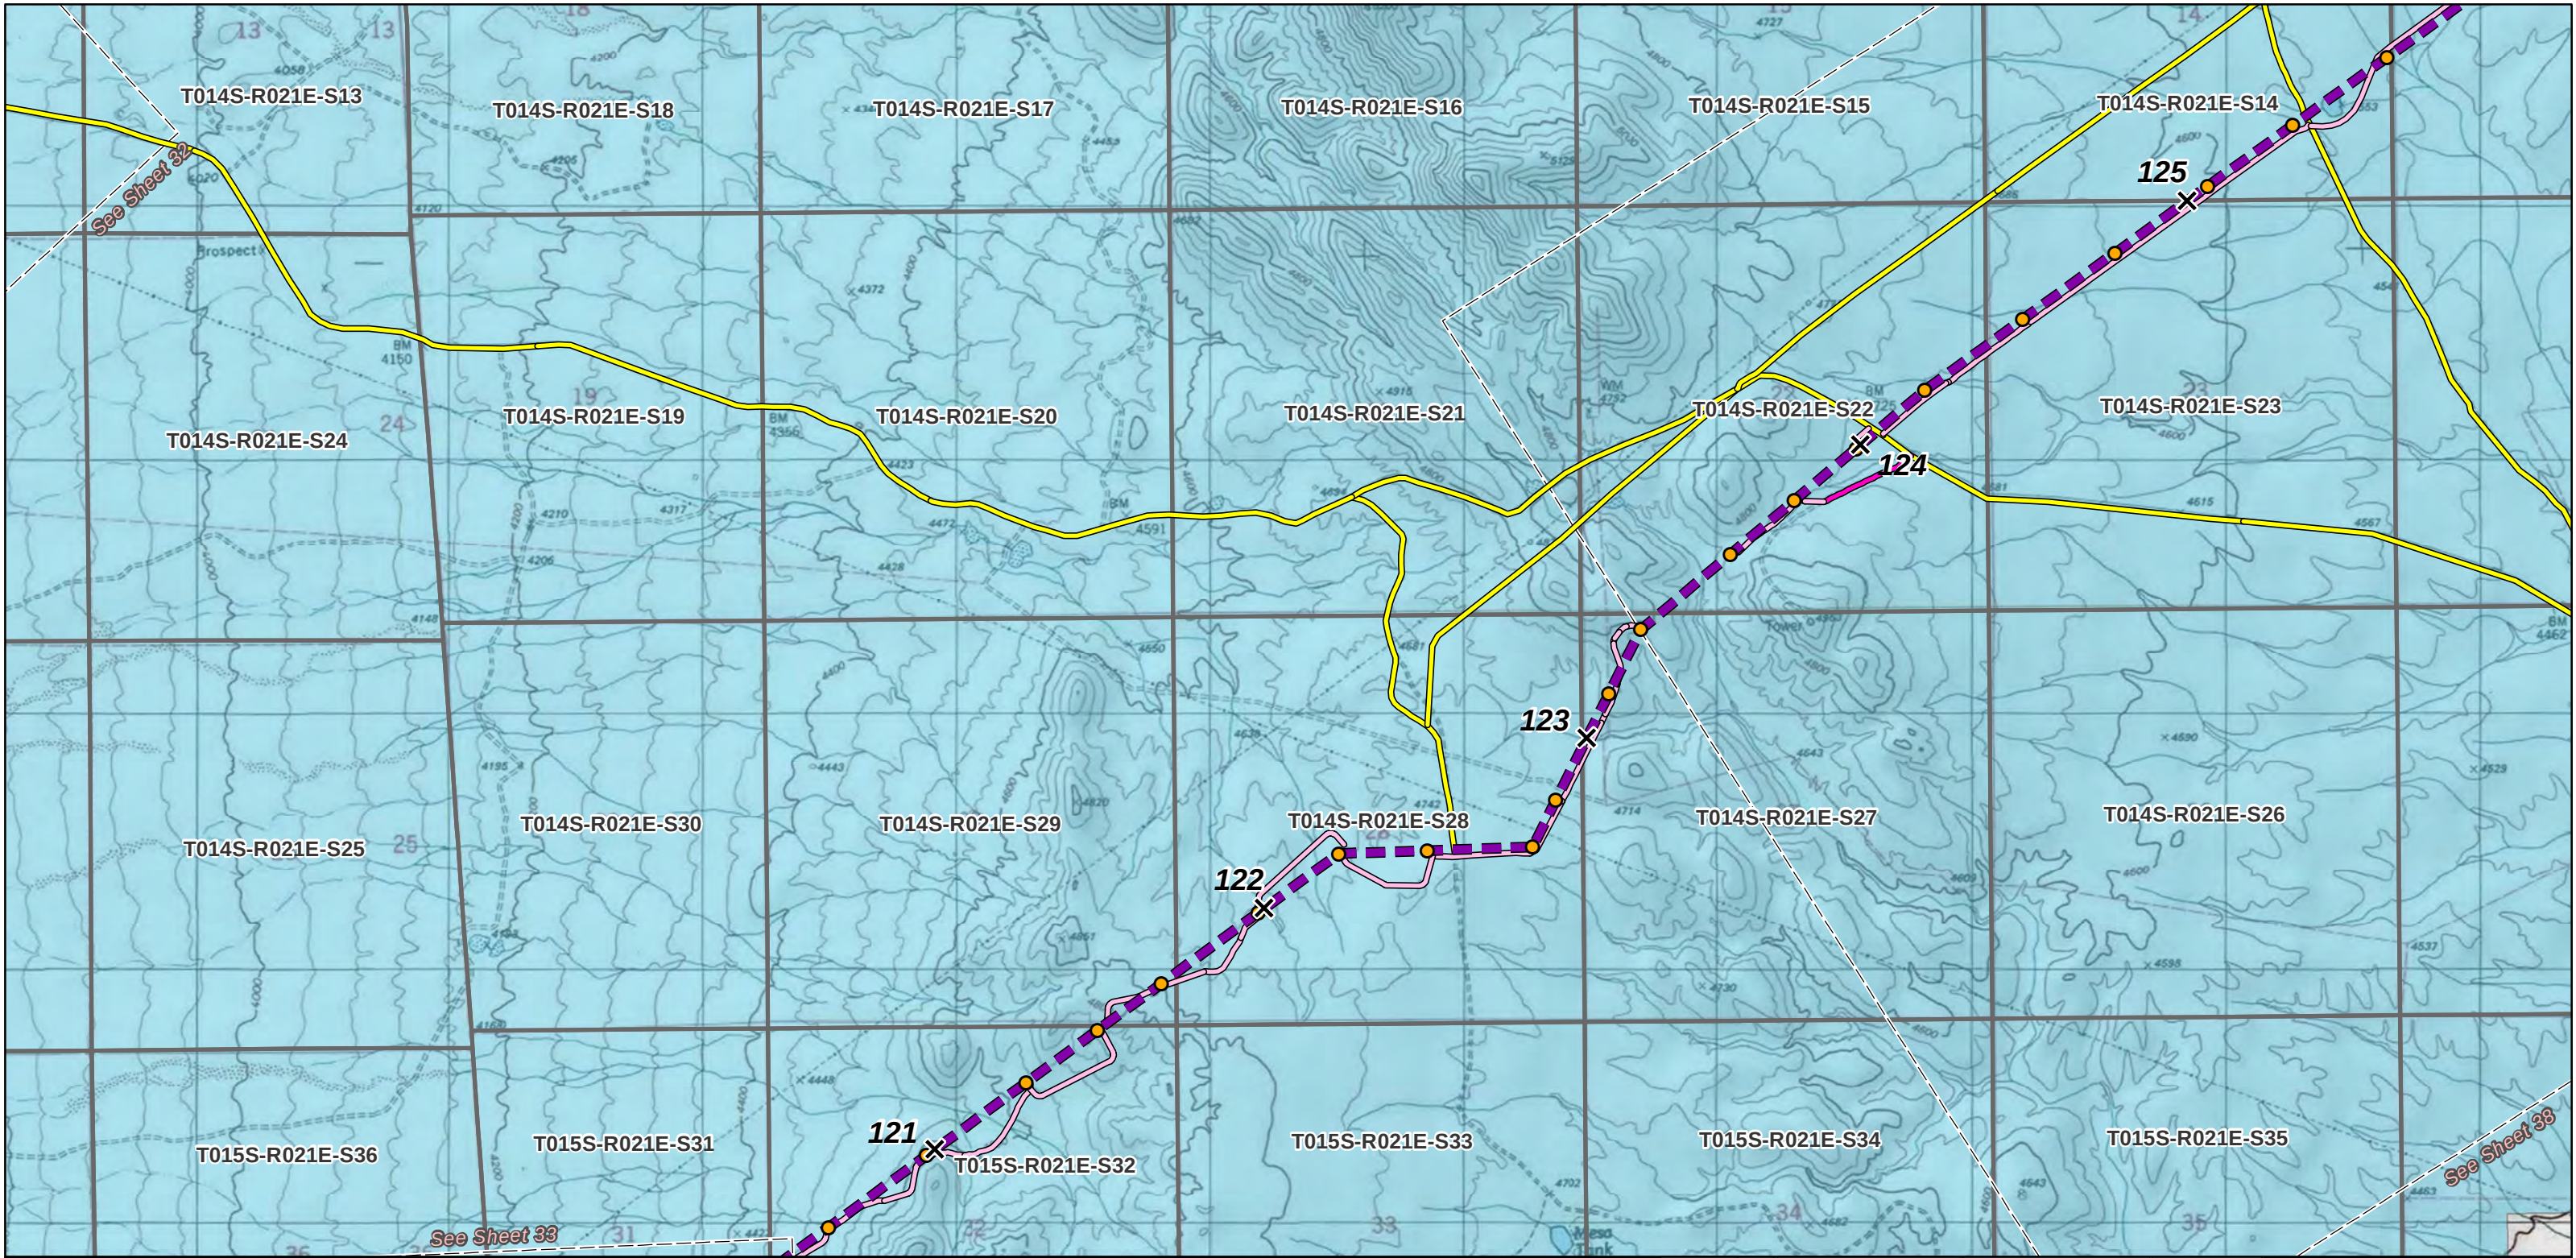

Project Features

- Centerline
- Milepost
- Structure
- Sheet Boundary Matchline

Administrative Features

- Township-Range-Section
- BLM Field Office Boundary
- County Boundary

Land Ownership

- State Land
- Private / Other


Transportation Features

- Interstate Highway
- U.S. Highway
- State Highway
- Railroad

Access Types

- Existing (unpaved) - Improvement Required, Permanent
- Existing (unpaved) - No Improvement Required, Permanent
- Existing (unpaved) - No Improvement Required, Temporary
- Existing Paved Road, Permanent
- New Road, Permanent
- New Road, Temporary

PRELIMINARY NOT FOR CONSTRUCTION

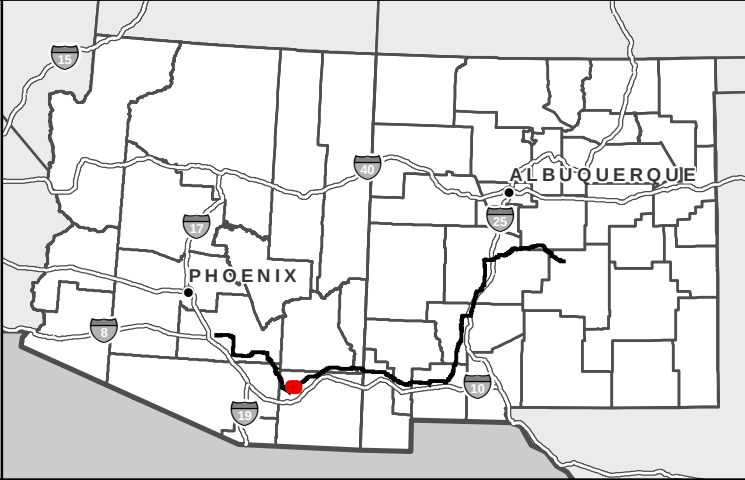

SunZia Southwest Transmission Project
RIGHT-OF-WAY GRANT
AZ A-35058 & NM-114438
Preliminary Access
Road Plan *upd*
Tucson Field Office
Sheet 37 of 38

0 2,000
Feet

Page A2-153 SunZia
Date: 12/14/2020

